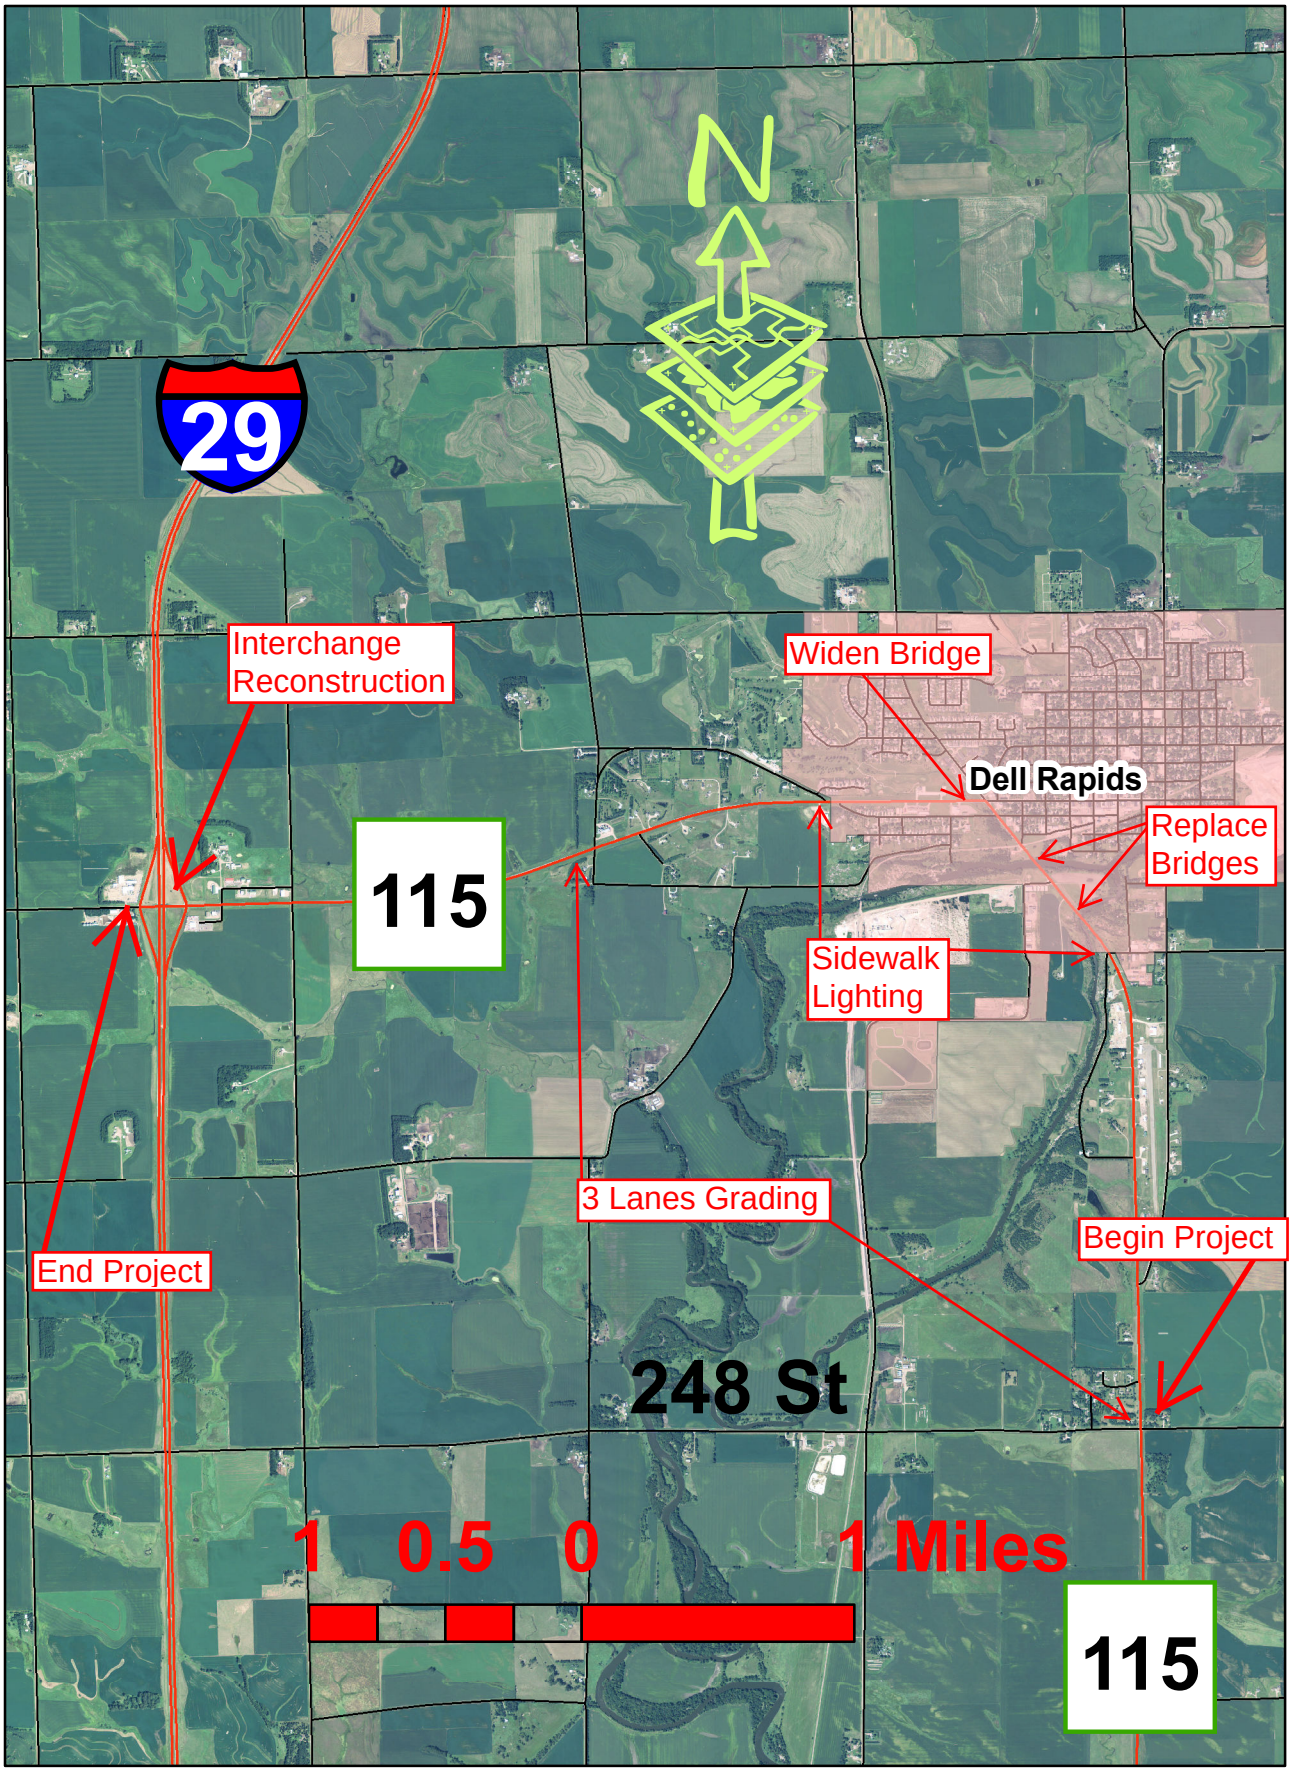
N
29
Interchange
Reconstruction
Widen Bridge
Dell Rapids
Replace
Bridges
115
Sidewalk
Lighting
3 Lanes Grading
Begin Project
End Project
248 St
1 0.5 0 1 Miles
115