STATE OF SOUTH DAKOTA	PROJECT	SHEET	TOTAL SHEETS
	$$PROJECT3A$$ $$PROJECT3B$$	$SNUM$	$STOT$

Plotting Date: mmm-ddd-yyy
Flown Date:
Photo Not to Scale

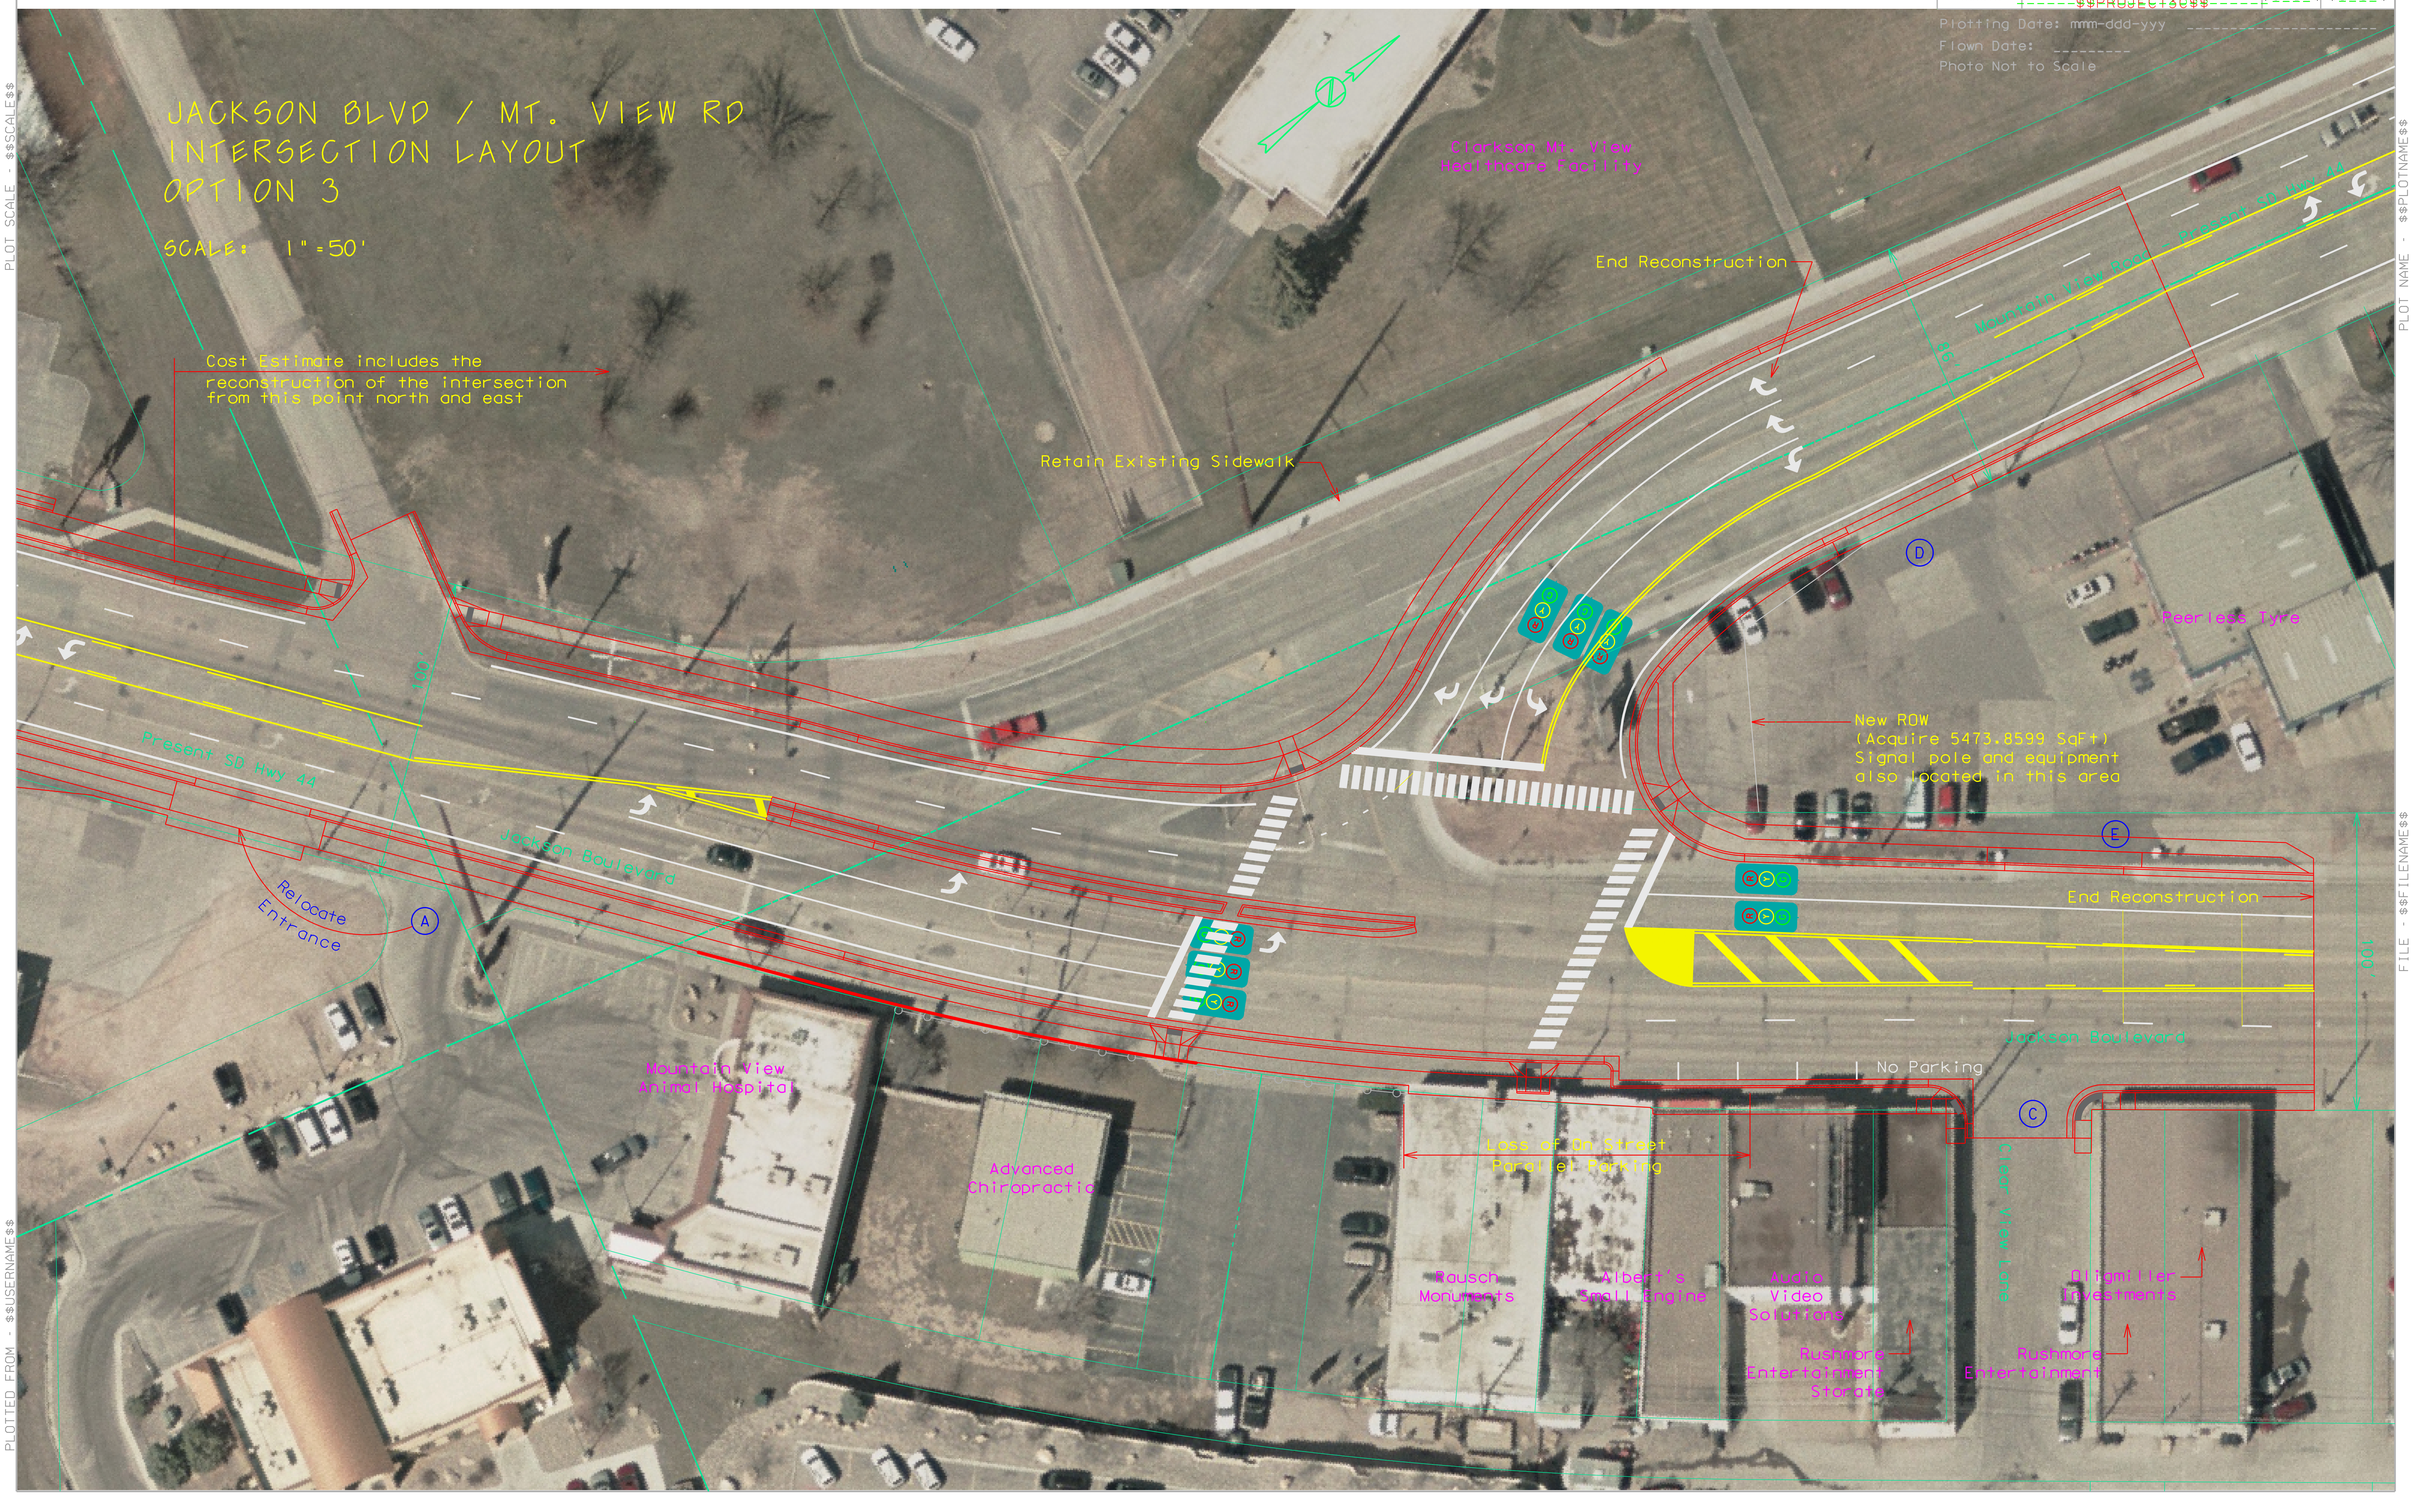

PLOT SCALE - $$SCALE$$
PLOT NAME - $$PLOTNAME$$
FILE - $$FILENAME$$
PLOTTED FROM - $$USERNAME$$