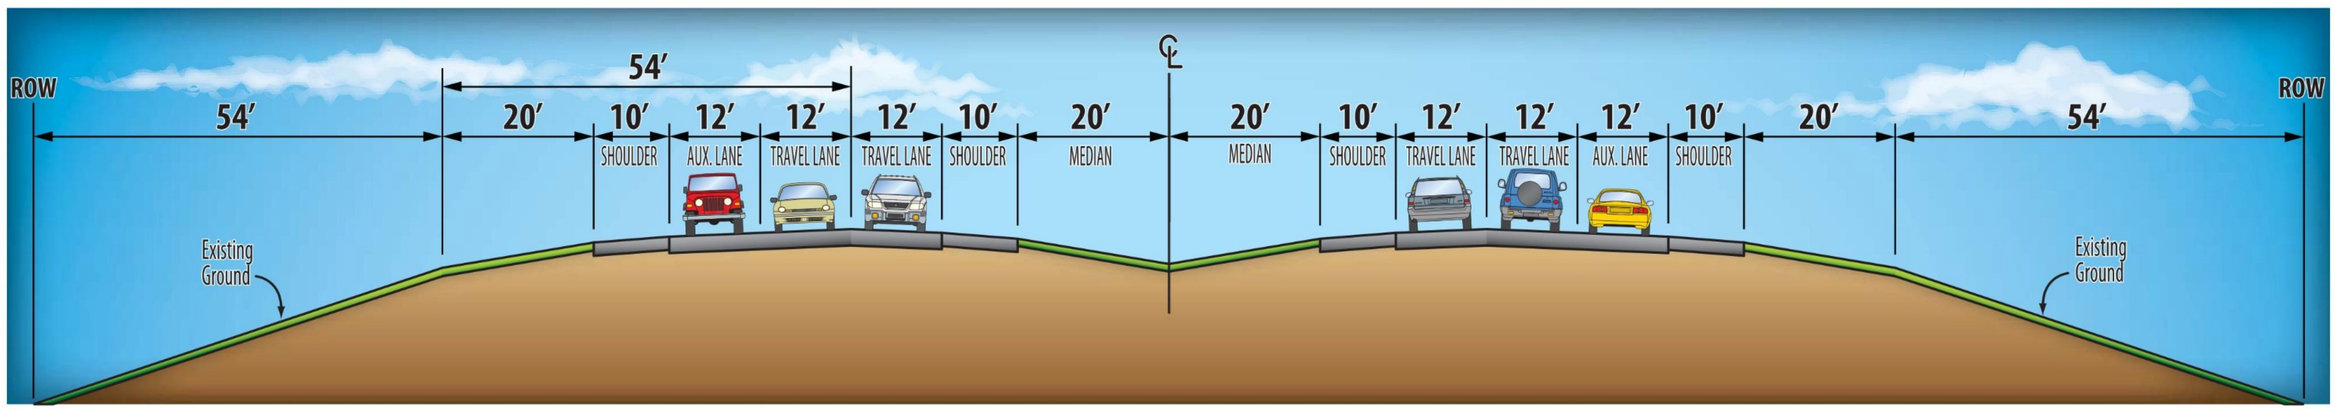

I-29 CONCEPT DESIGN
(4 LANES WITH AUXILIARY LANES)
TYPICAL SECTION LOOKING NORTH