OMAHA STREET RECONSTRUCTION

South Dakota Department of Transportation

Project No. P 0044(167)44 SD Highway 44

Project No. P 0231(13)79 SD Highway 231
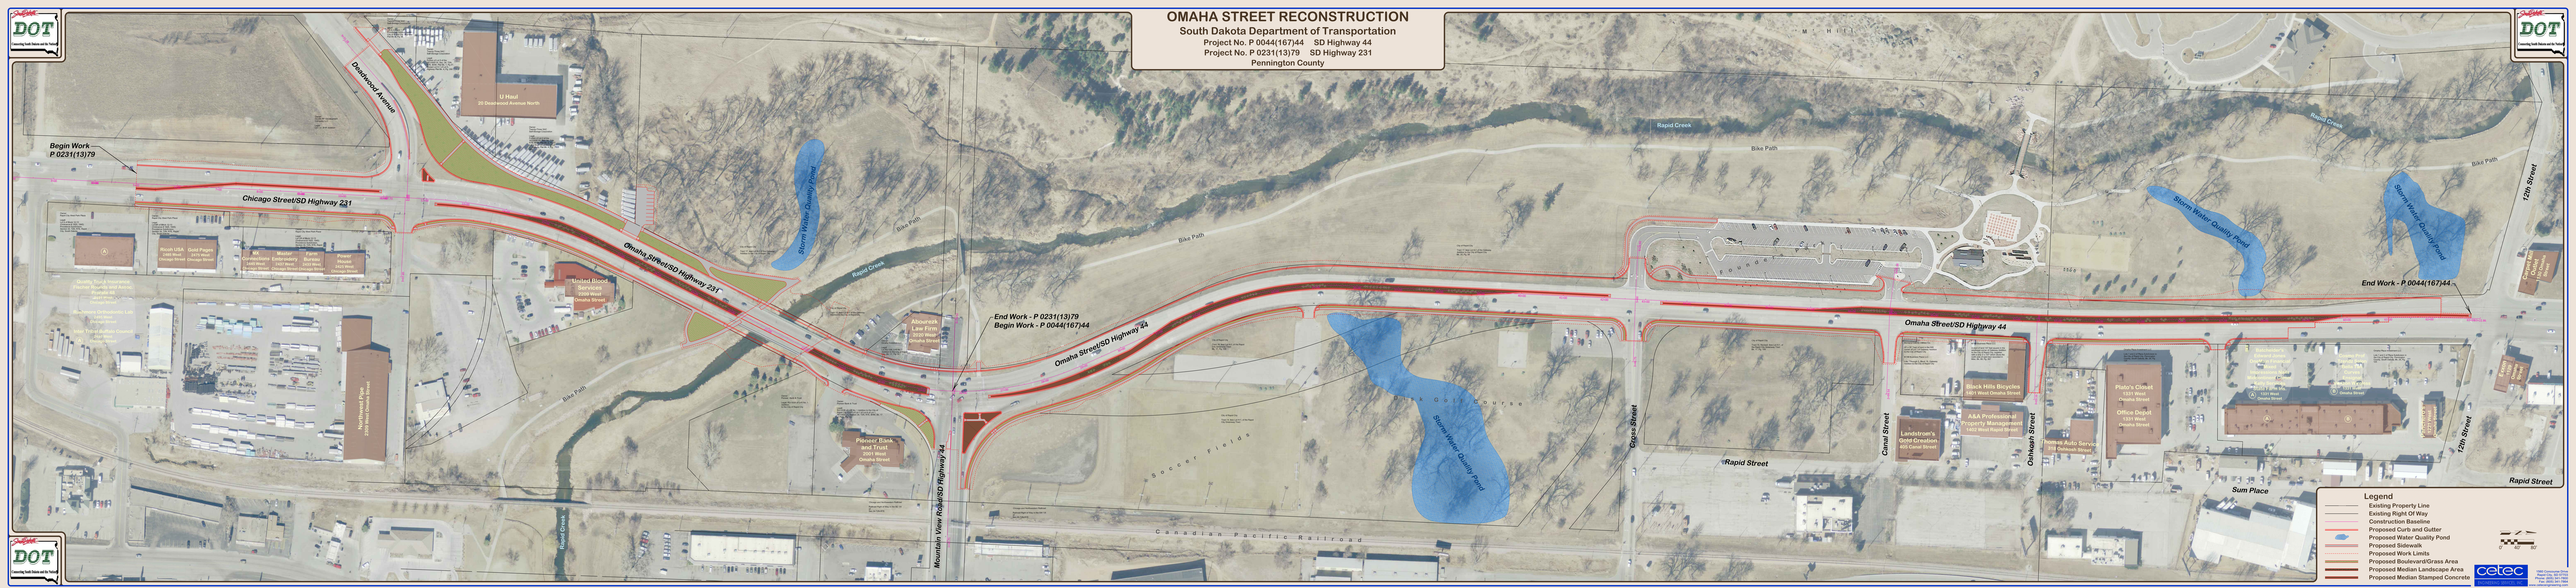
Pennington County