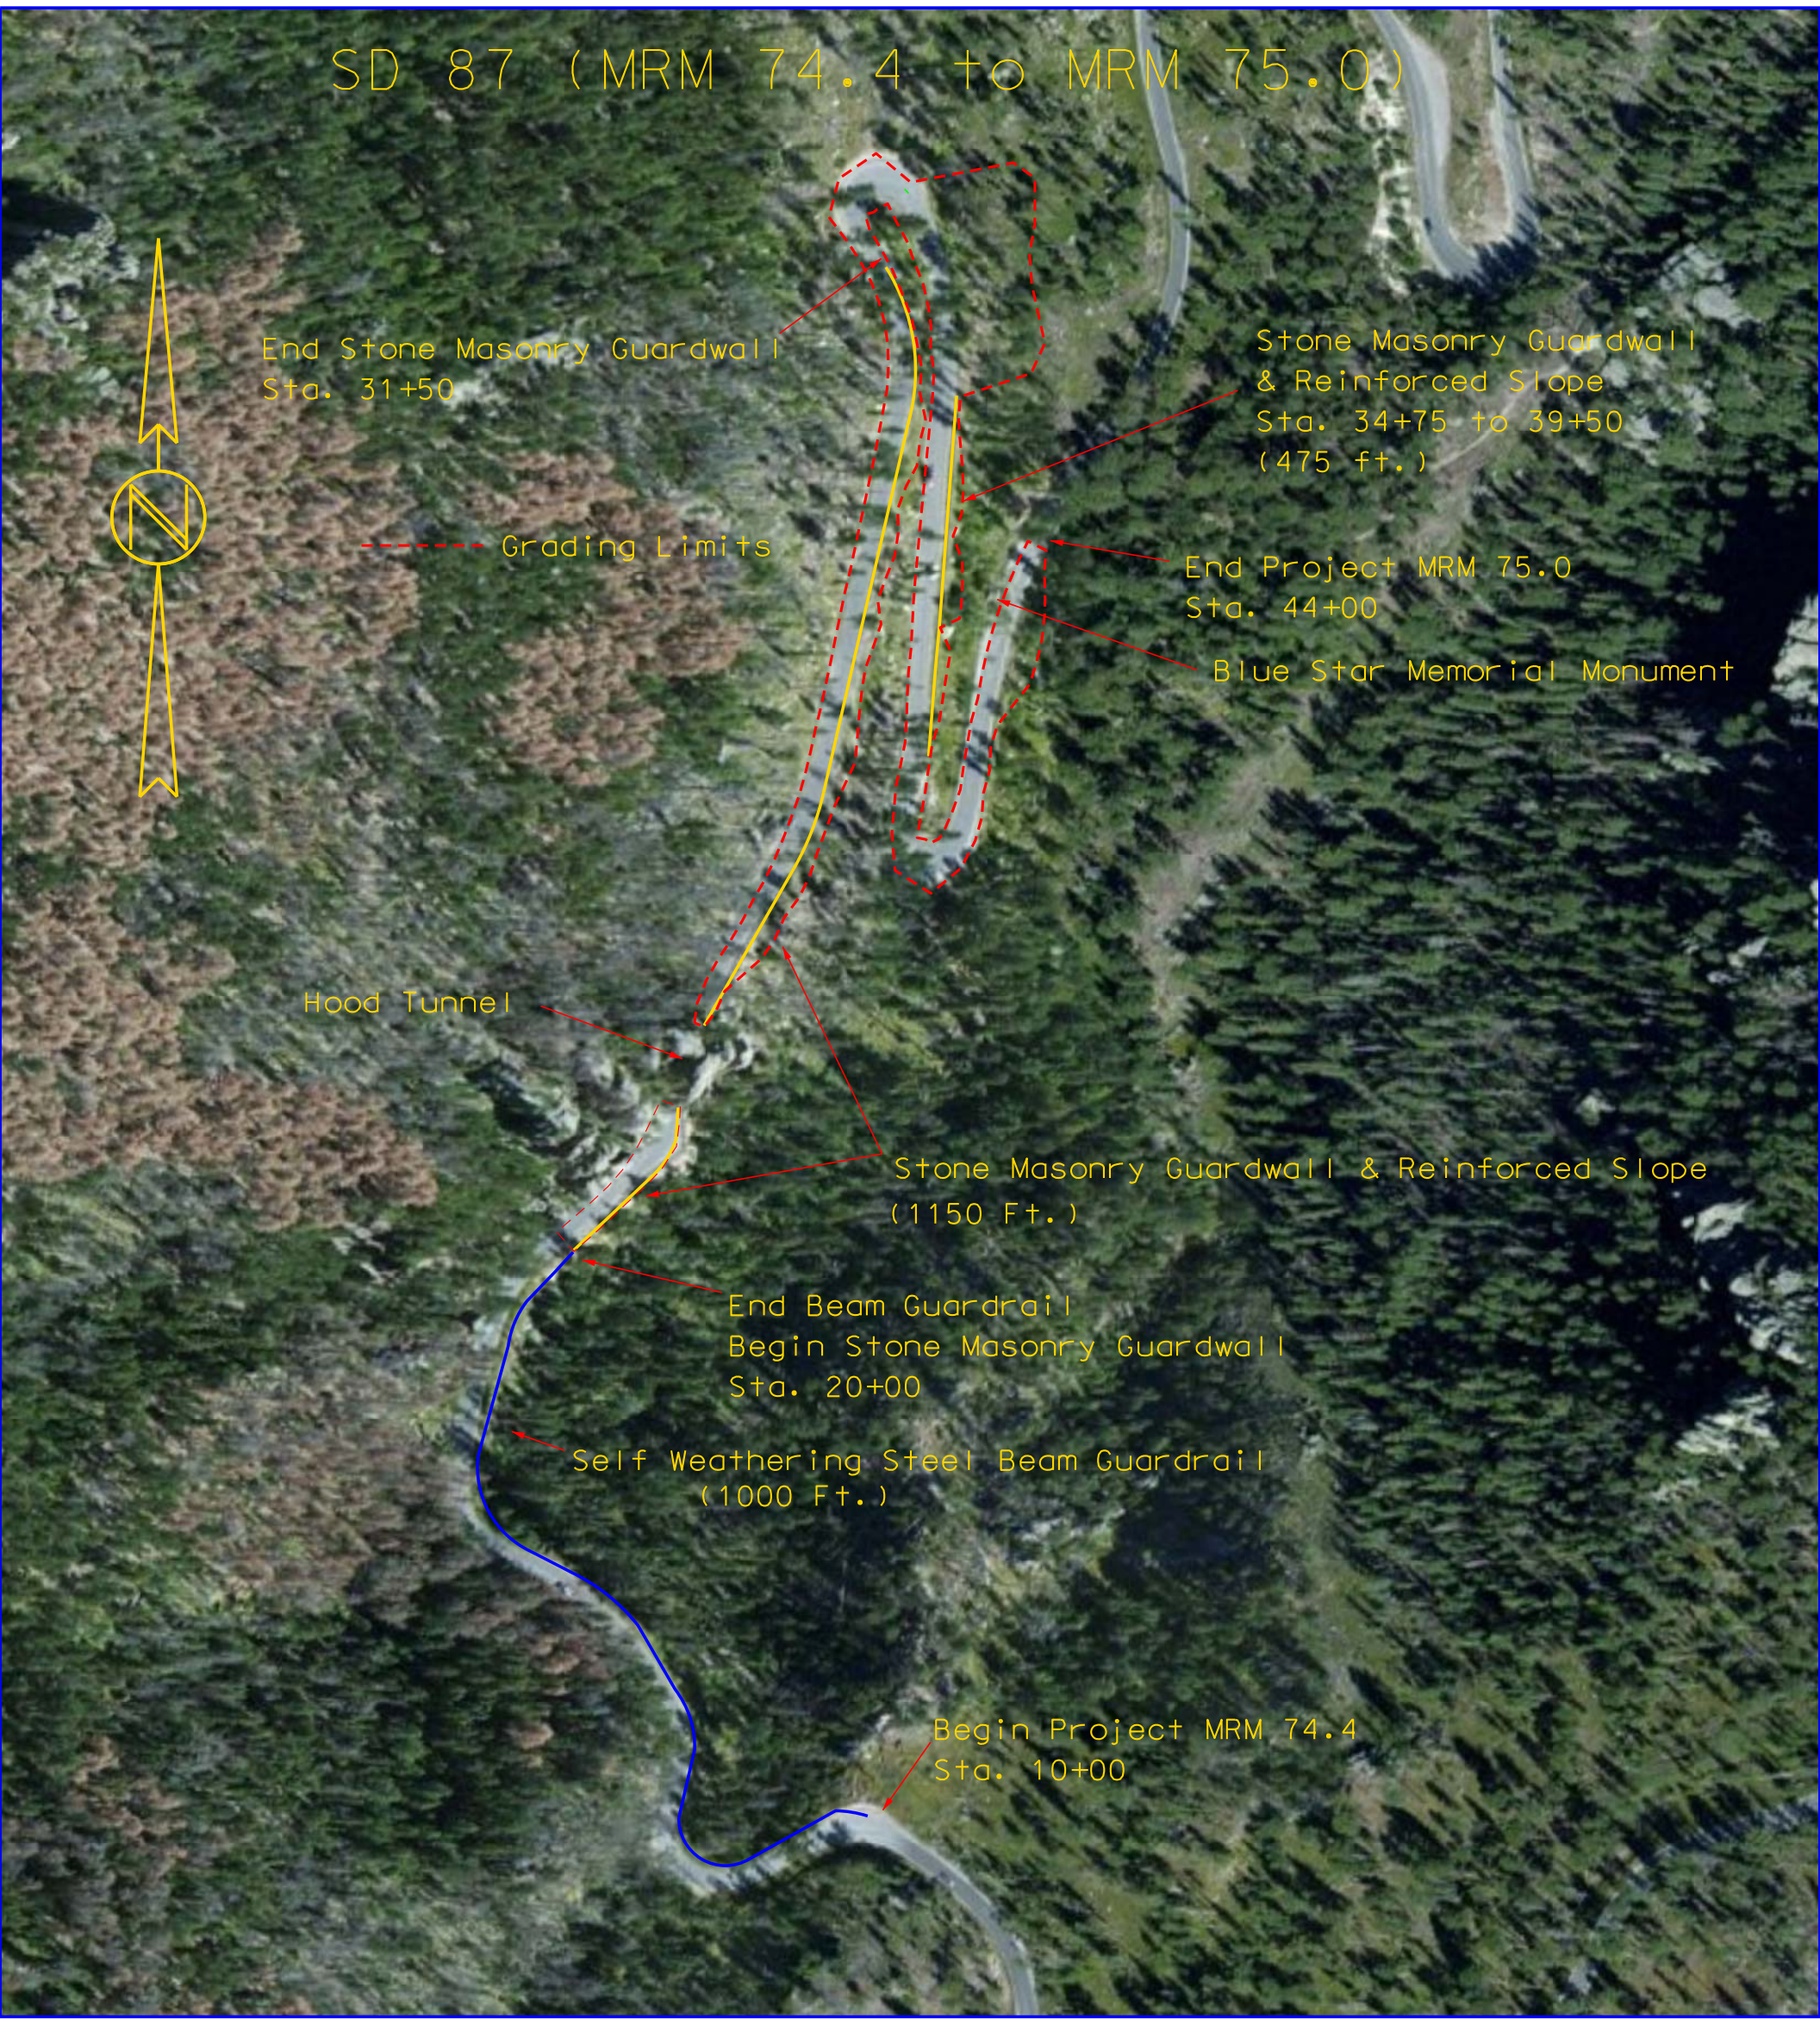
SD 87 (MRM 74.4 to MRM 75.0)
End Stone Masonry Guardwall
Sta. 31+50
Stone Masonry Guardwall
& Reinforced Slope
Sta. 34+75 to 39+50
(475 ft.)
Grading Limits
End Project MRM 75.0
Sta. 44+00
Blue Star Memorial Monument
Hood Tunnel
Stone Masonry Guardwall & Reinforced Slope
(1150 Ft.)
End Beam Guardrail
Begin Stone Masonry Guardwall
Sta. 20+00
Self Weathering Steel Beam Guardrail
(1000 Ft.)
Begin Project MRM 74.4
Sta. 10+00