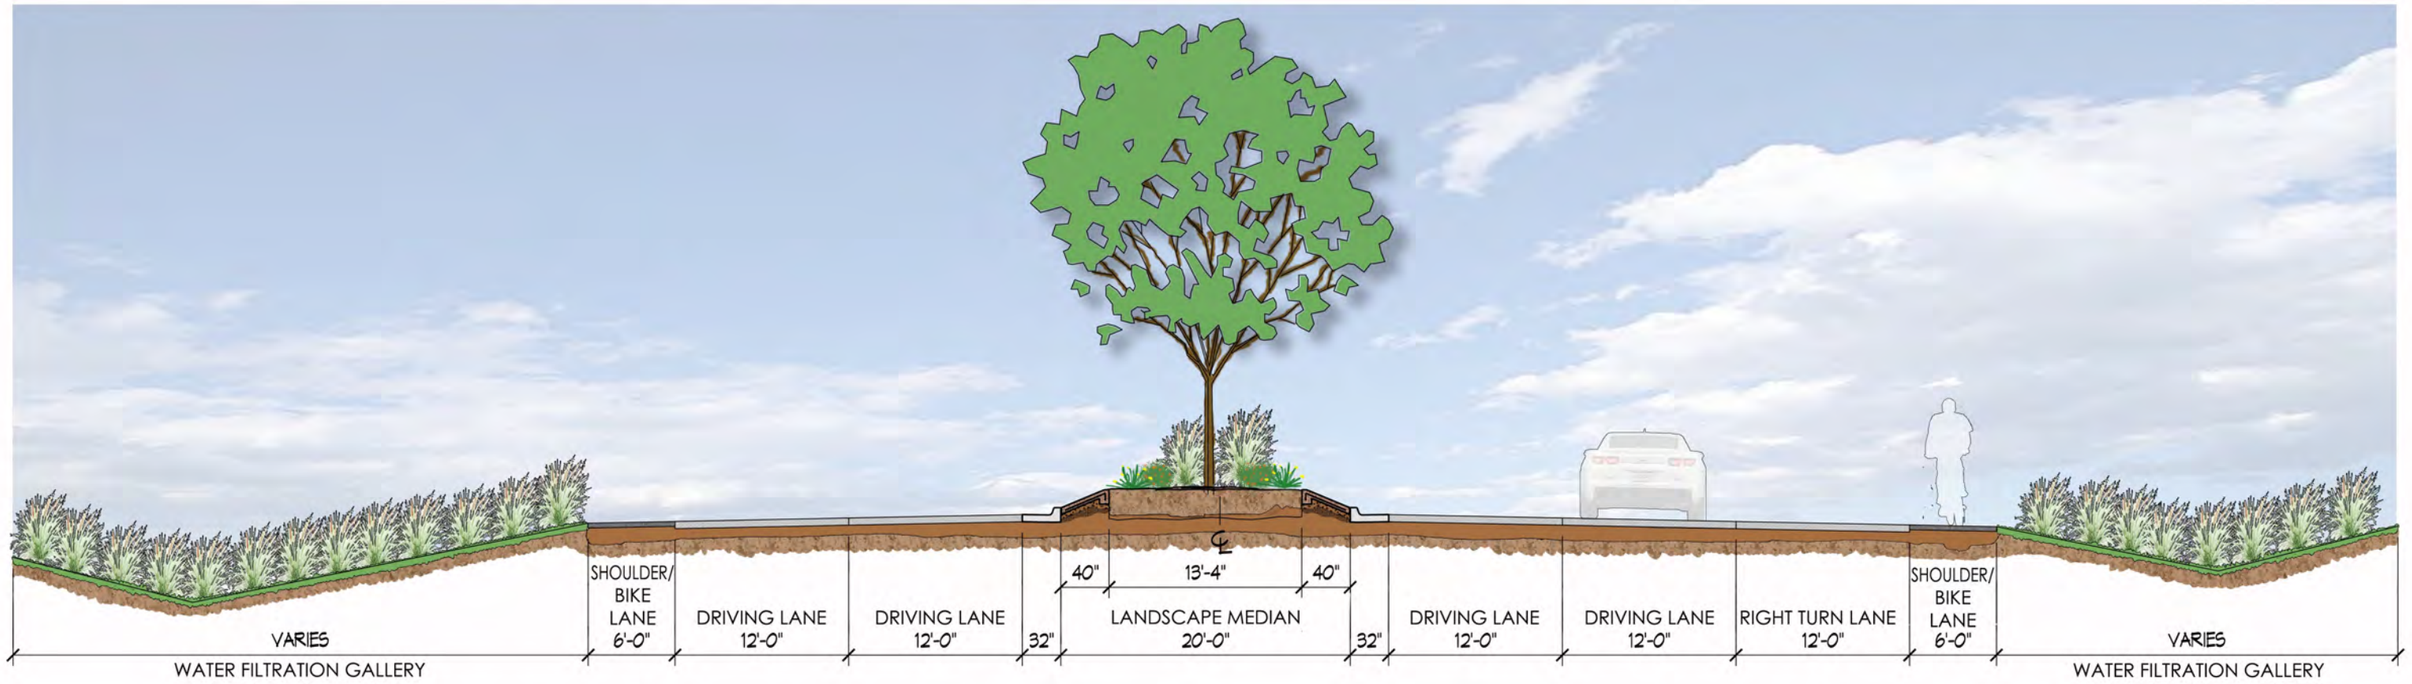

SECTIONS 3+50 TO 7+00

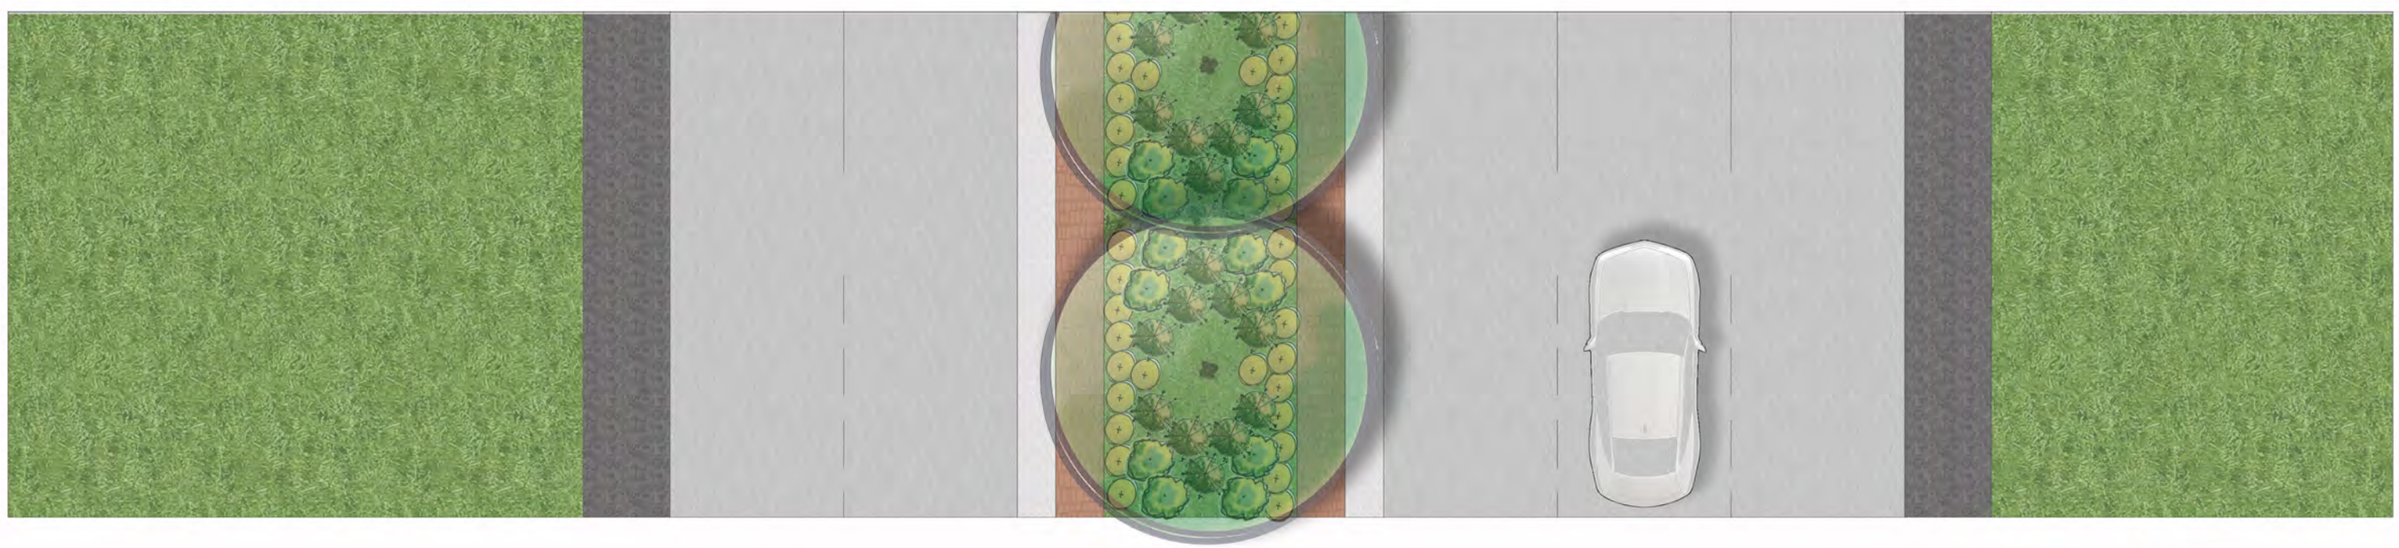

TYPICAL URBAN ROADWAY SECTION (LARGE ROW)

SCALE: 1/12" = 1'-0"

Wyss Associates, Inc.

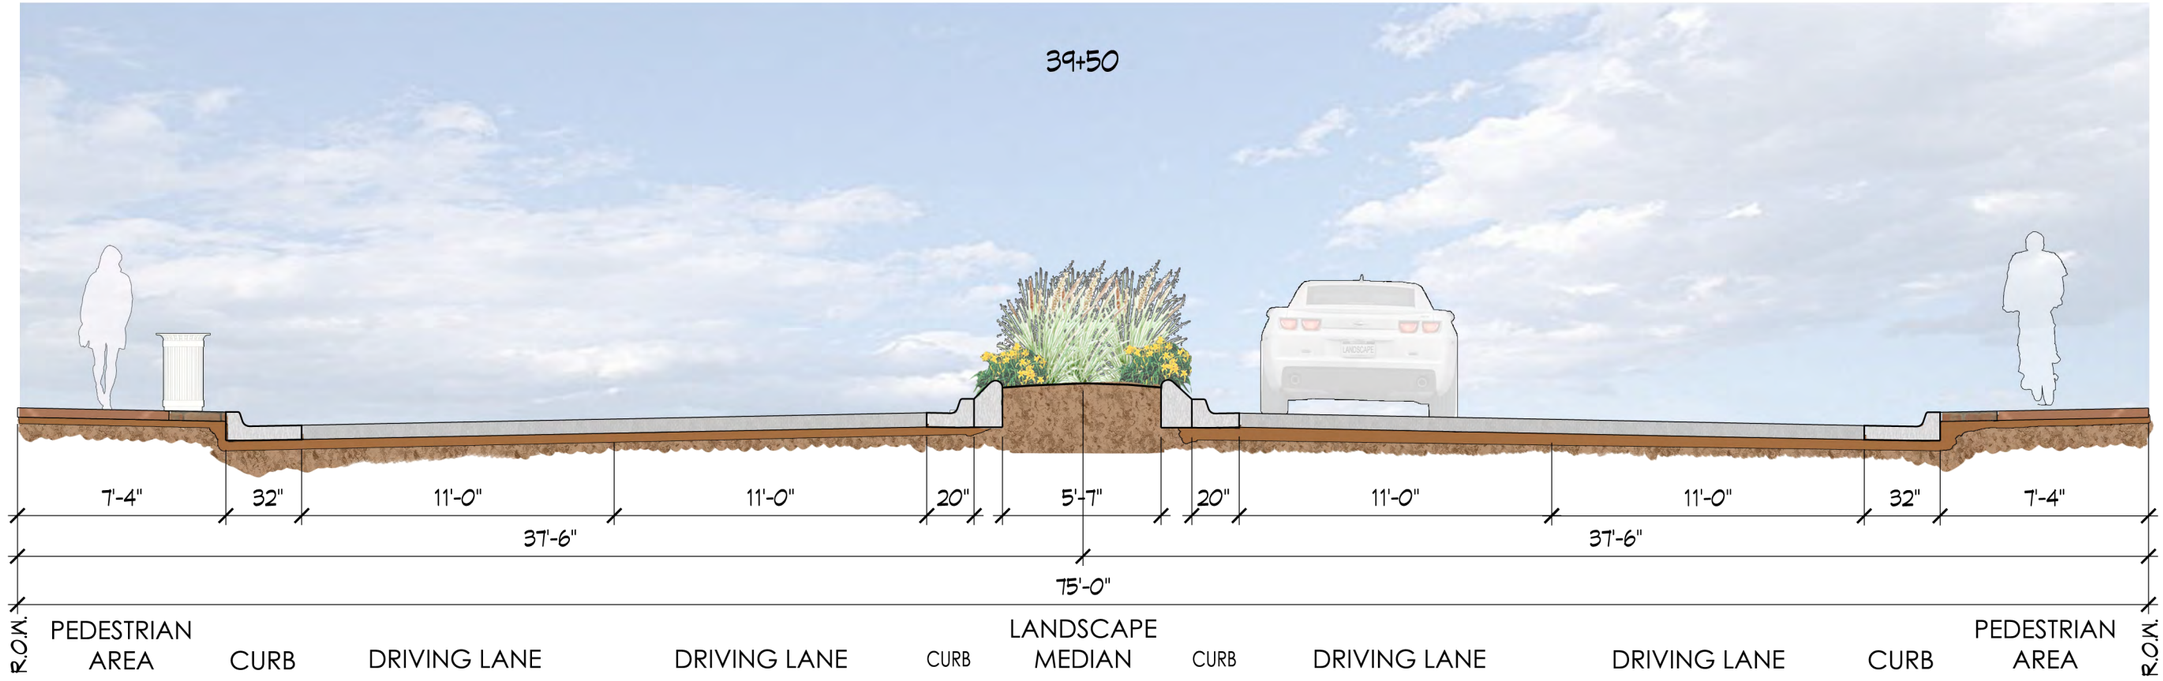

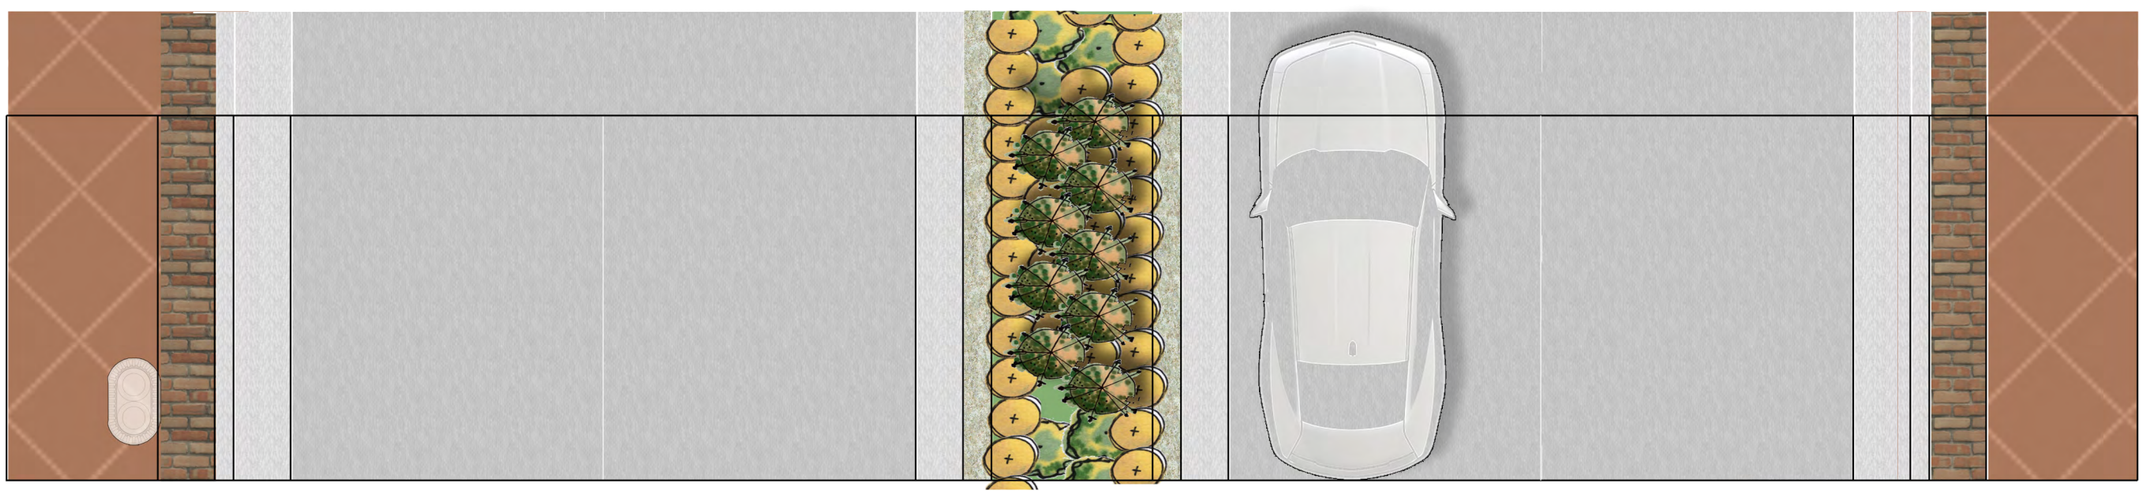

Wyss Associates, Inc.

TYPICAL URBAN ROADWAY SECTION

SCALE: 3/16" = 1'-0"

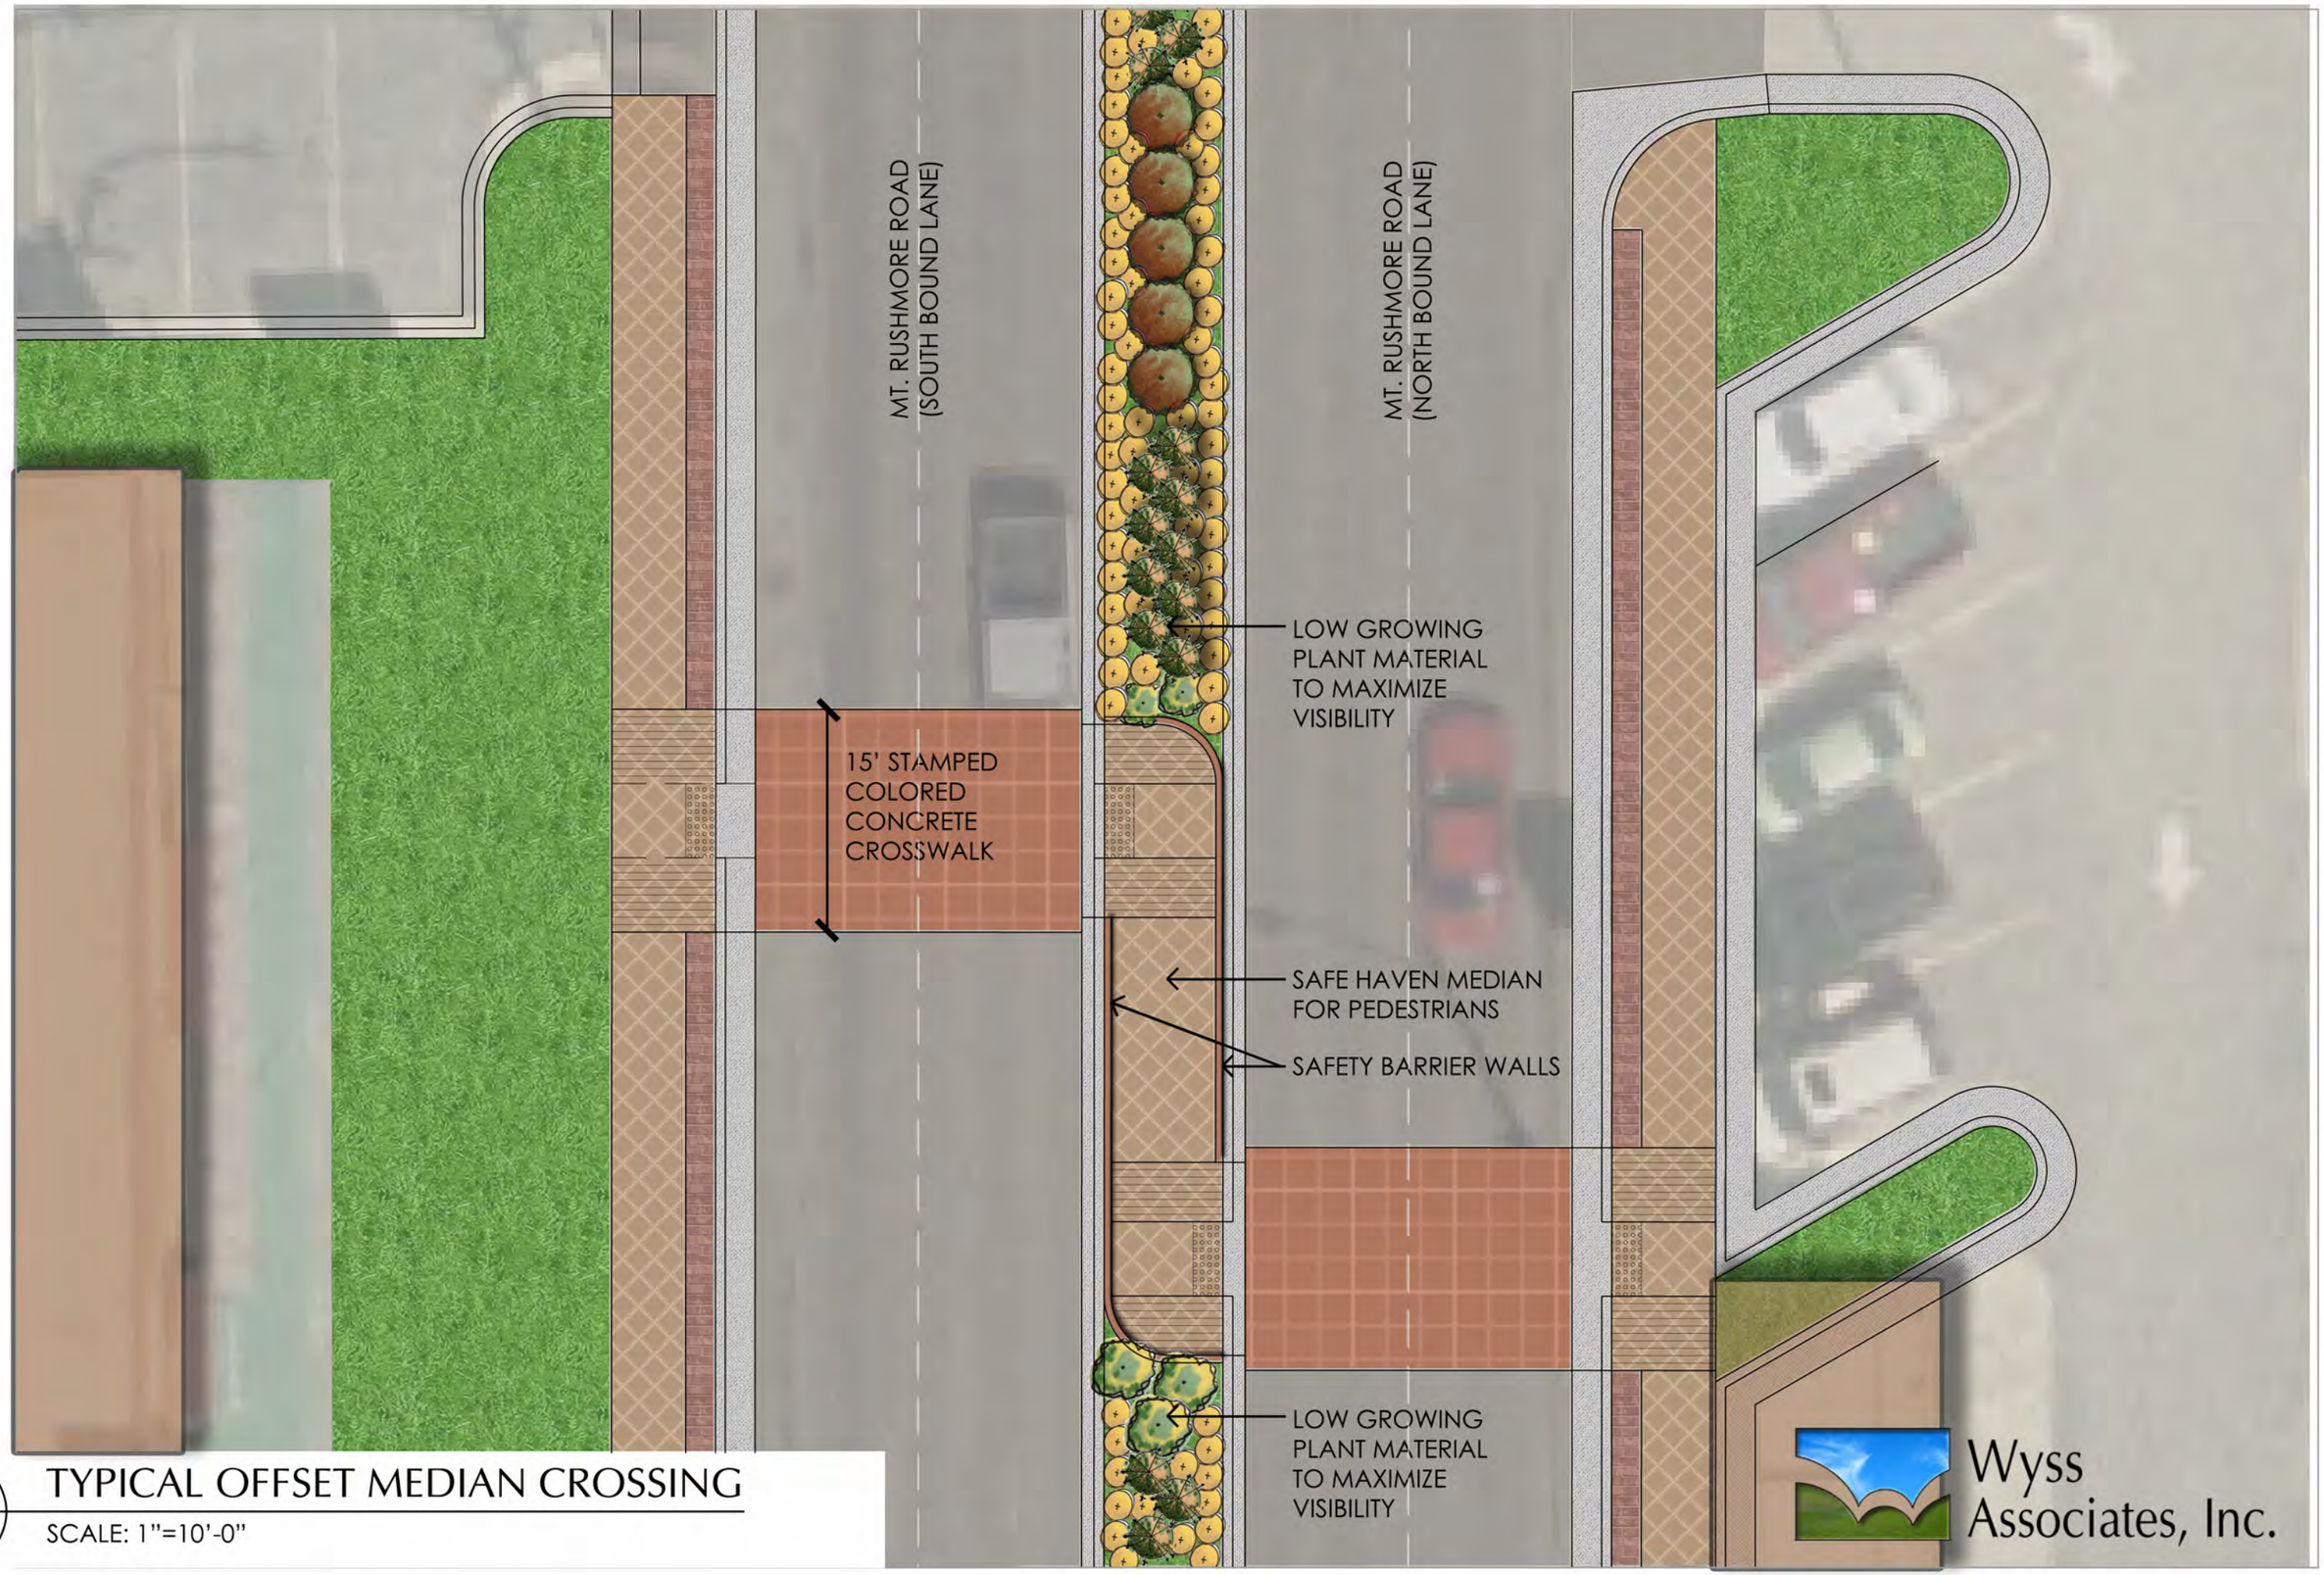

TYPICAL OFFSET MEDIAN CROSSING

SCALE: 1"=10'-0"