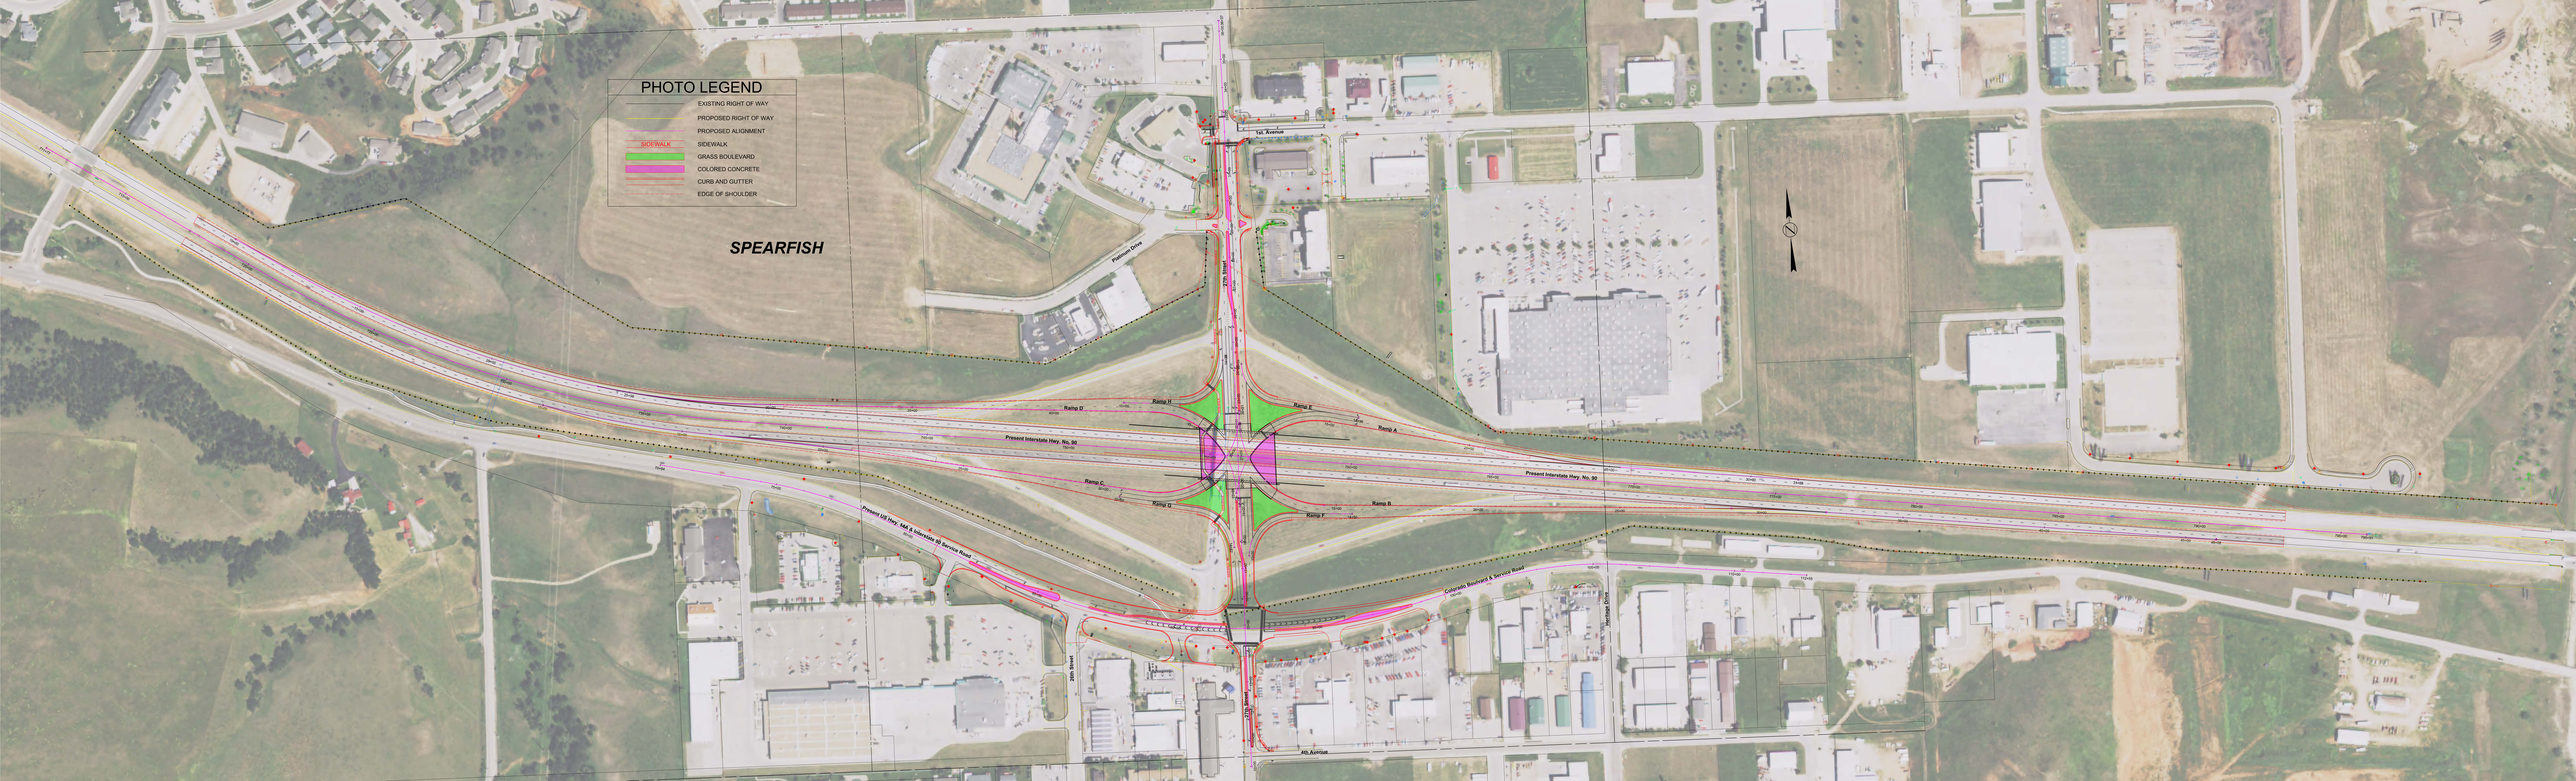
PHOTO LEGEND
EXISTING RIGHT OF WAY
PROPOSED RIGHT OF WAY
PROPOSED ALIGNMENT
SIDEWALK
SIDEWALK
GRASS BOULEVARD
COLORED CONCRETE
CURB AND GUTTER
EDGE OF SHOULDER
SPEARFISH
1st. Avenue
Fieldcrest Drive
27th Street
Present Interstate Hwy. No. 90
Present US Hwy. 14A & Interstate 90 Service Road
Ramp D
Ramp H
Ramp E
Ramp A
Ramp C
Ramp G
Ramp B
Ramp F
Colorado Boulevard & Service Road
Montage Drive
26th Street
25th Street
4th Avenue