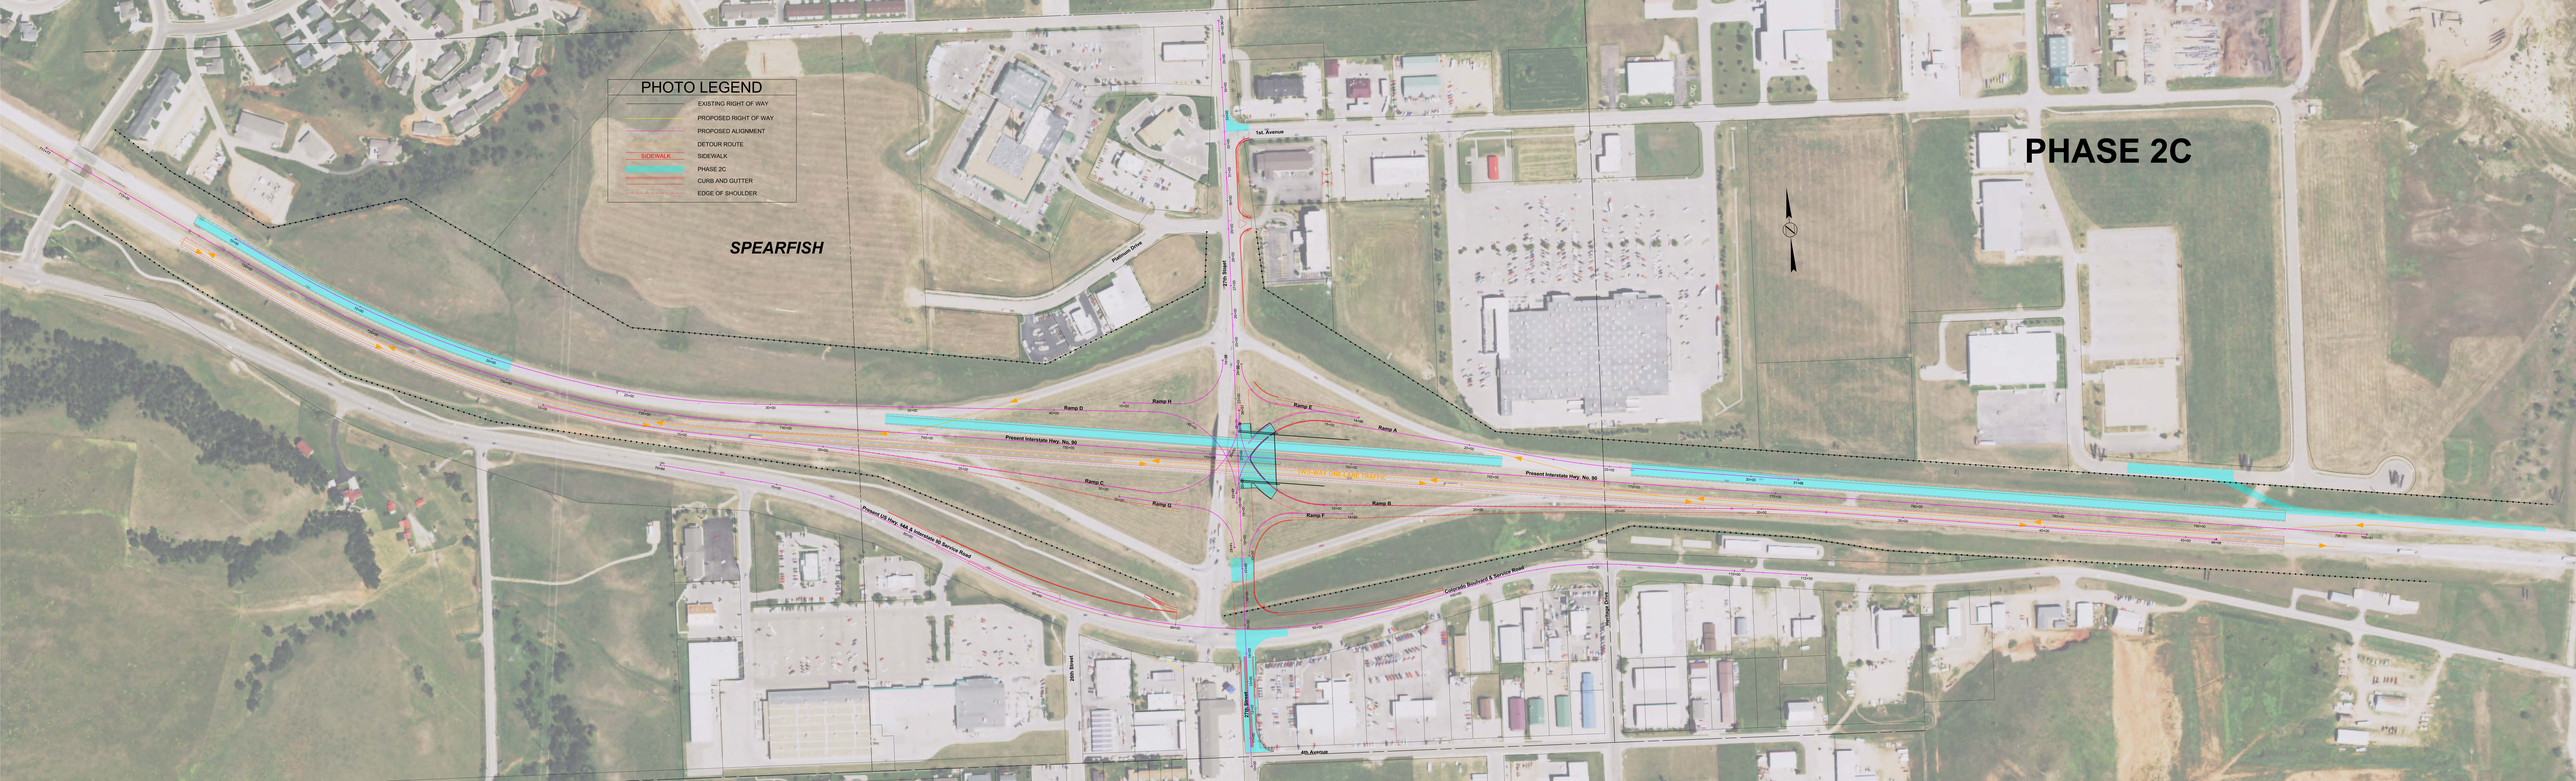
PHOTO LEGEND
EXISTING RIGHT OF WAY
PROPOSED RIGHT OF WAY
PROPOSED ALIGNMENT
DETOUR ROUTE
SIDEWALK
SIDEWALK
PHASE 2C
CURB AND GUTTER
EDGE OF SHOULDER
SPEARFISH
PHASE 2C
1st. Avenue
Flamingo Drive
27th Street
Present Interstate Hwy. No. 90
Present Interstate Hwy. No. 90
TWO-WAY ONE-LANE TRAFFIC
Ramp H
Ramp D
Ramp C
Ramp G
Ramp E
Ramp A
Ramp B
Ramp F
Present US Hwy. 14A & Interstate 90 Service Road
Colorado Boulevard & Service Road
Norman Drive
26th Street
27th Street
4th Avenue