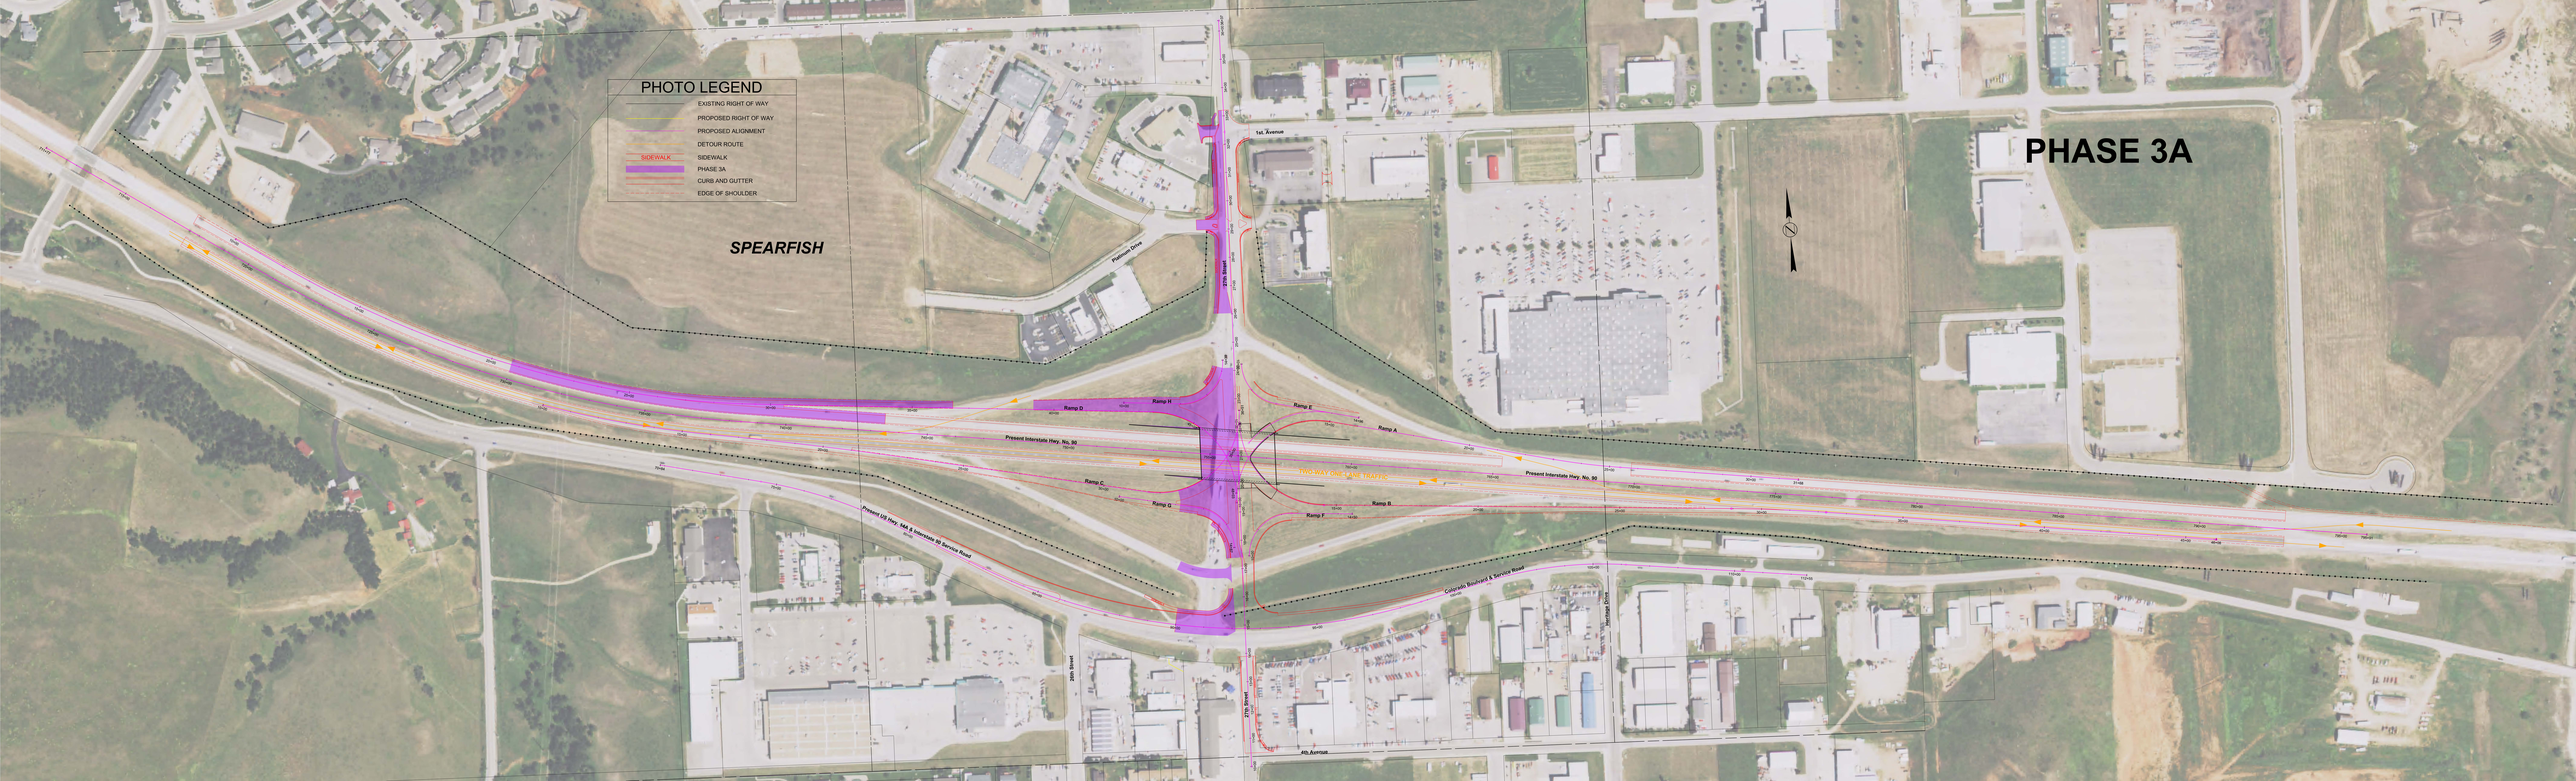
PHOTO LEGEND
EXISTING RIGHT OF WAY
PROPOSED RIGHT OF WAY
PROPOSED ALIGNMENT
DETOUR ROUTE
SIDEWALK
SIDEWALK
PHASE 3A
CURB AND GUTTER
EDGE OF SHOULDER
SPEARFISH
PHASE 3A
1st Avenue
Platinum Drive
Ramp D
Ramp H
Ramp E
Ramp A
Present Interstate Hwy. No. 90
Ramp C
Ramp G
Ramp F
Ramp B
Present Interstate Hwy. No. 90
Present US Hwy. 14A & Interstate 90 Service Road
Colorado Boulevard & Service Road
Heritage Drive
4th Avenue