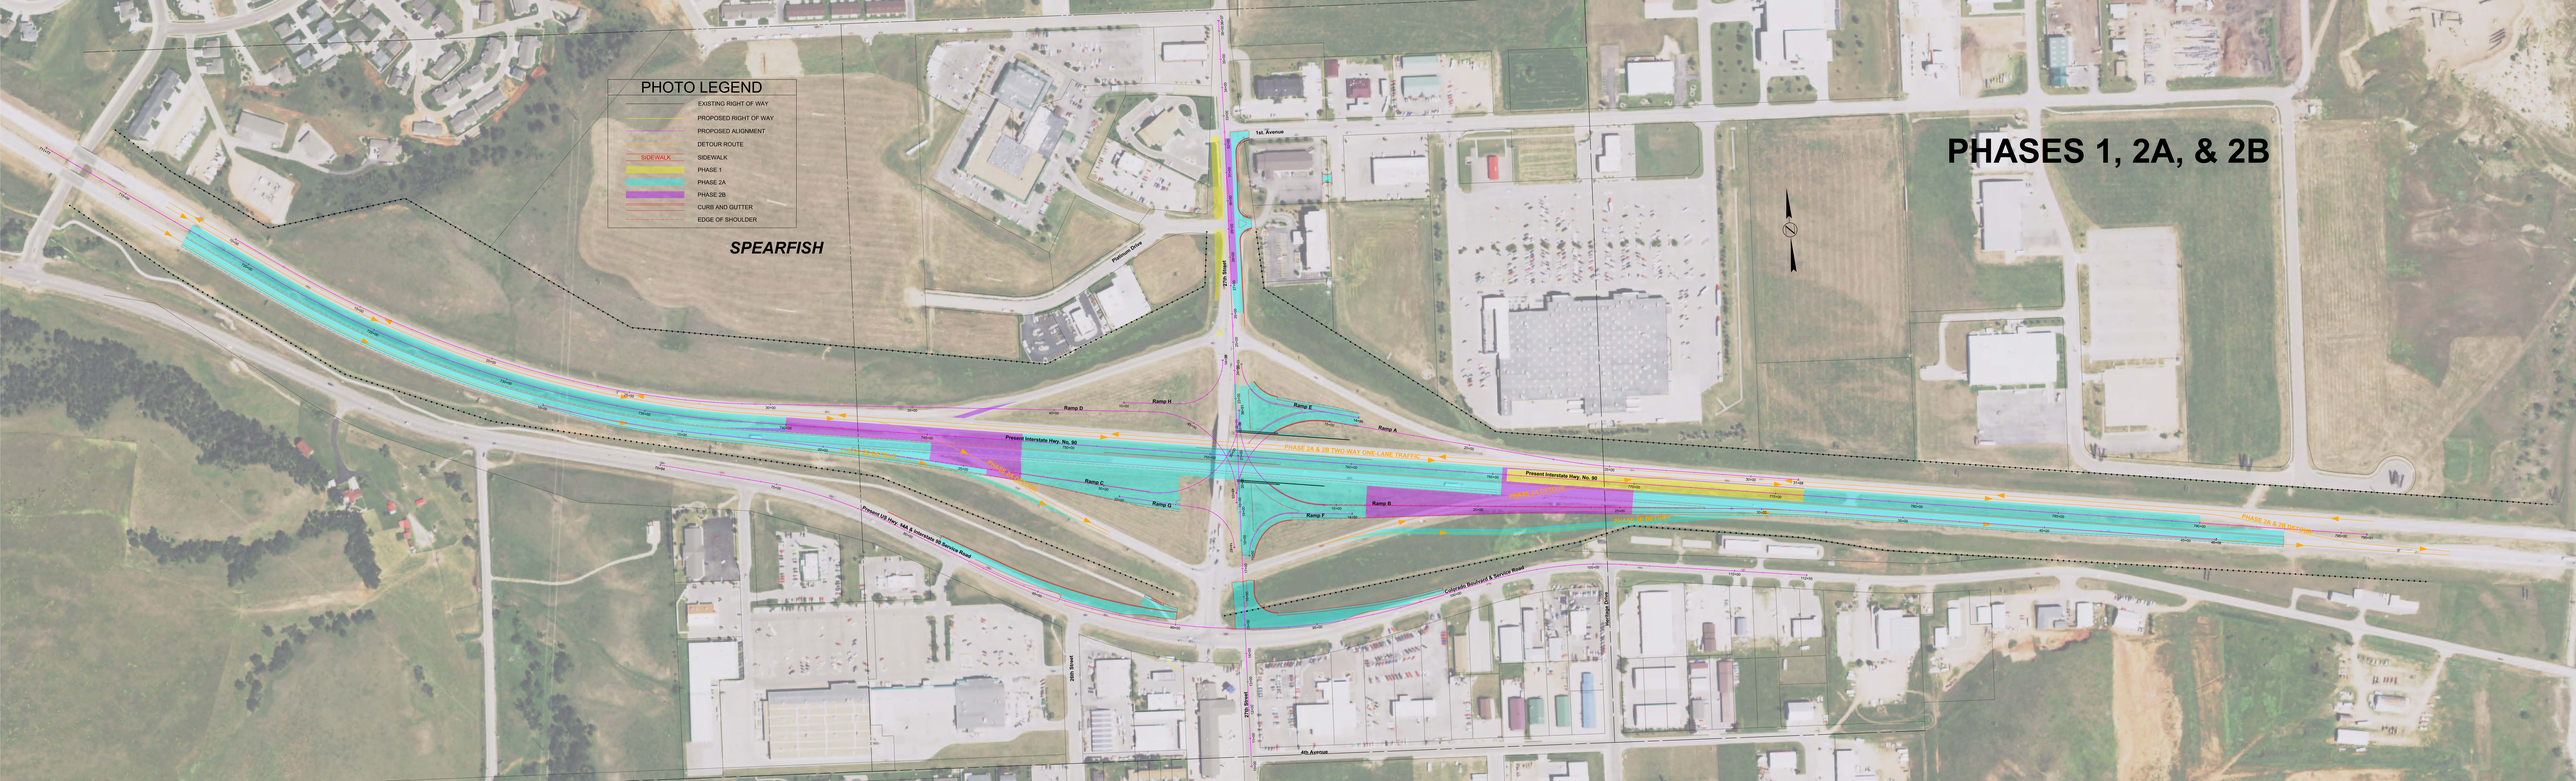
PHOTO LEGEND
EXISTING RIGHT OF WAY
PROPOSED RIGHT OF WAY
PROPOSED ALIGNMENT
DETOUR ROUTE
SIDEWALK
PHASE 1
PHASE 2A
PHASE 2B
CURB AND GUTTER
EDGE OF SHOULDER
SPEARFISH
PHASES 1, 2A, & 2B
1st. Avenue
Fieldcrest Drive
27th Street
Ramp H
Ramp D
Ramp E
Ramp A
Present Interstate Hwy. No. 90
PHASE 2A & 2B TWO-WAY ONE-LANE TRAFFIC
Ramp C
Ramp G
Ramp B
Ramp F
PHASE 2A & 2B DETOUR
Present US Hwy. 14A & Interstate 90 Service Road
Colorado Boulevard & Service Road
Yonkee Drive
26th Street
25th Street
4th Avenue