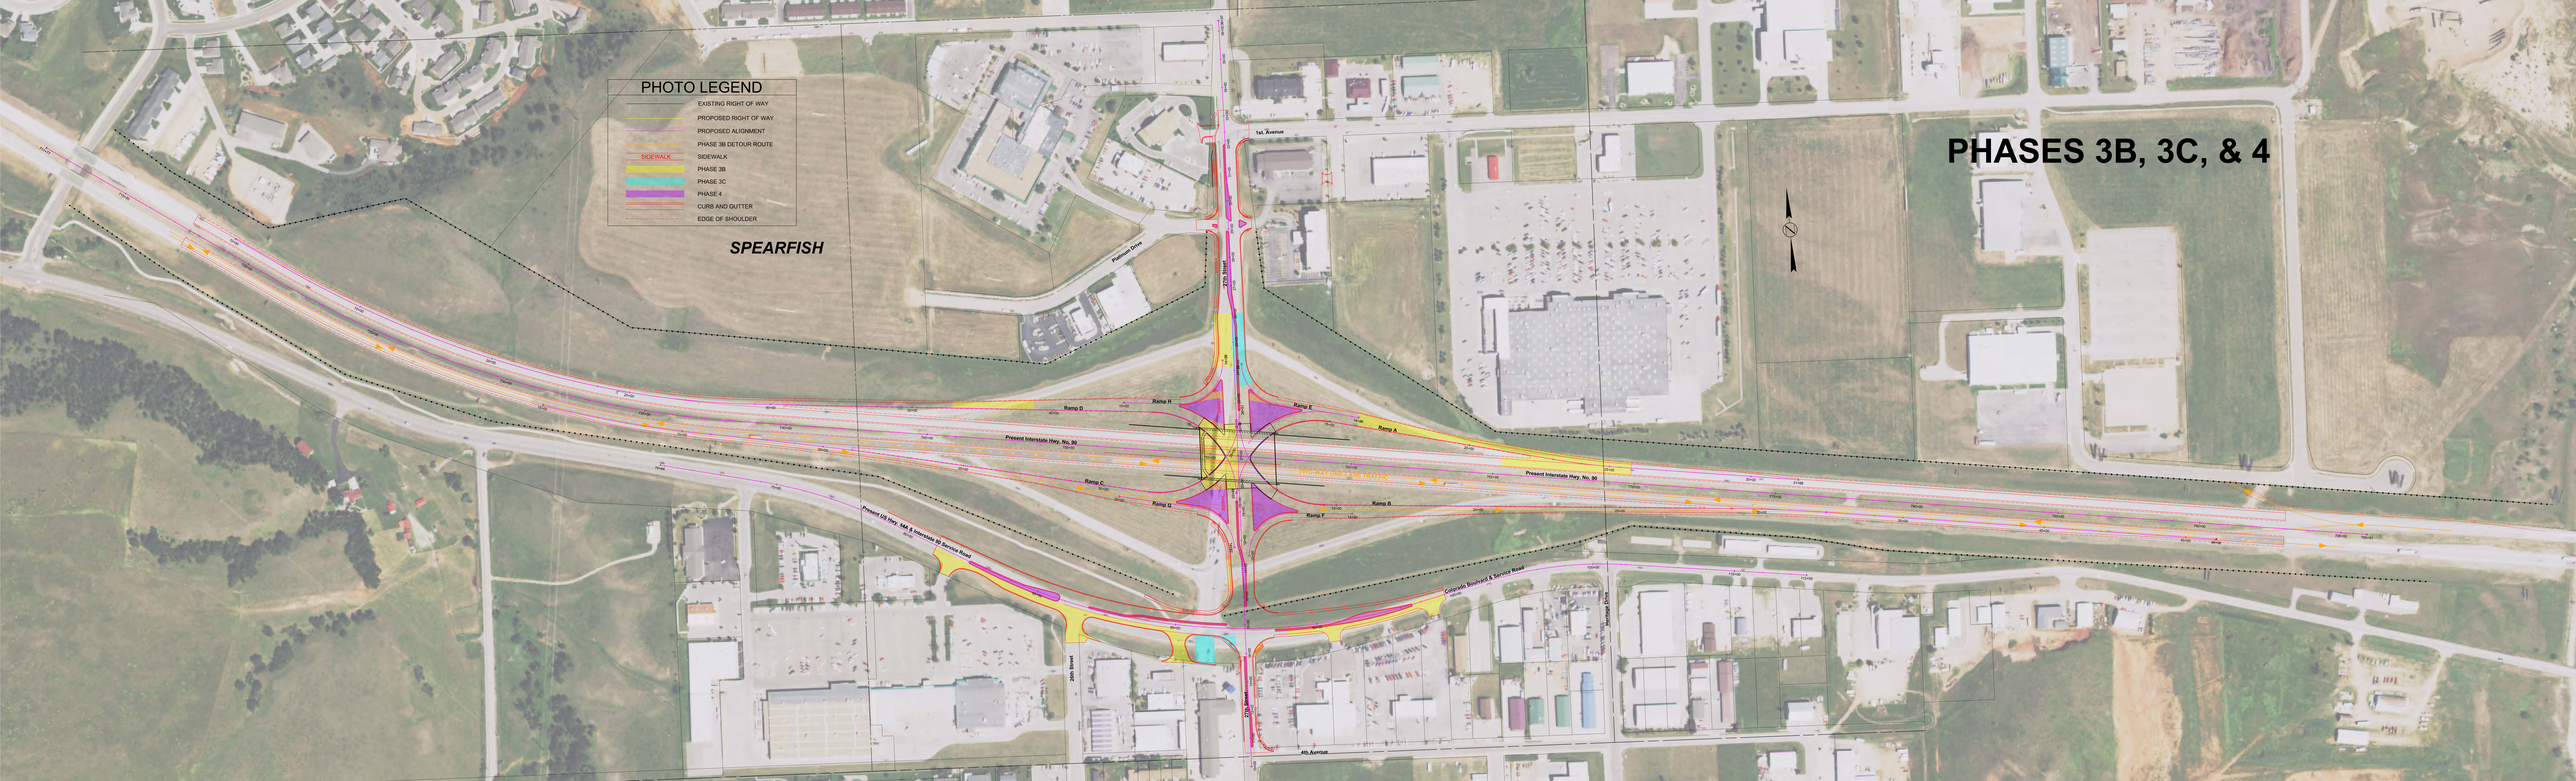
PHOTO LEGEND
EXISTING RIGHT OF WAY
PROPOSED RIGHT OF WAY
PROPOSED ALIGNMENT
PHASE 3B DETOUR ROUTE
SIDEWALK
SIDEWALK
PHASE 3B
PHASE 3C
PHASE 4
CURB AND GUTTER
EDGE OF SHOULDER
SPEARFISH
PHASES 3B, 3C, & 4
1st Avenue
Flamingo Drive
27th Street
Present Interstate Hwy. No. 90
Ramp D
Ramp H
Ramp E
Ramp A
Ramp C
Ramp G
Ramp B
Ramp F
TWO-WAY ONE-LANE TRAFFIC
Present US Hwy. 14A & Interstate 90 Service Road
Colorado Boulevard & Service Road
26th Street
Yampa Drive
4th Avenue