SD HWY 473 PROFILE

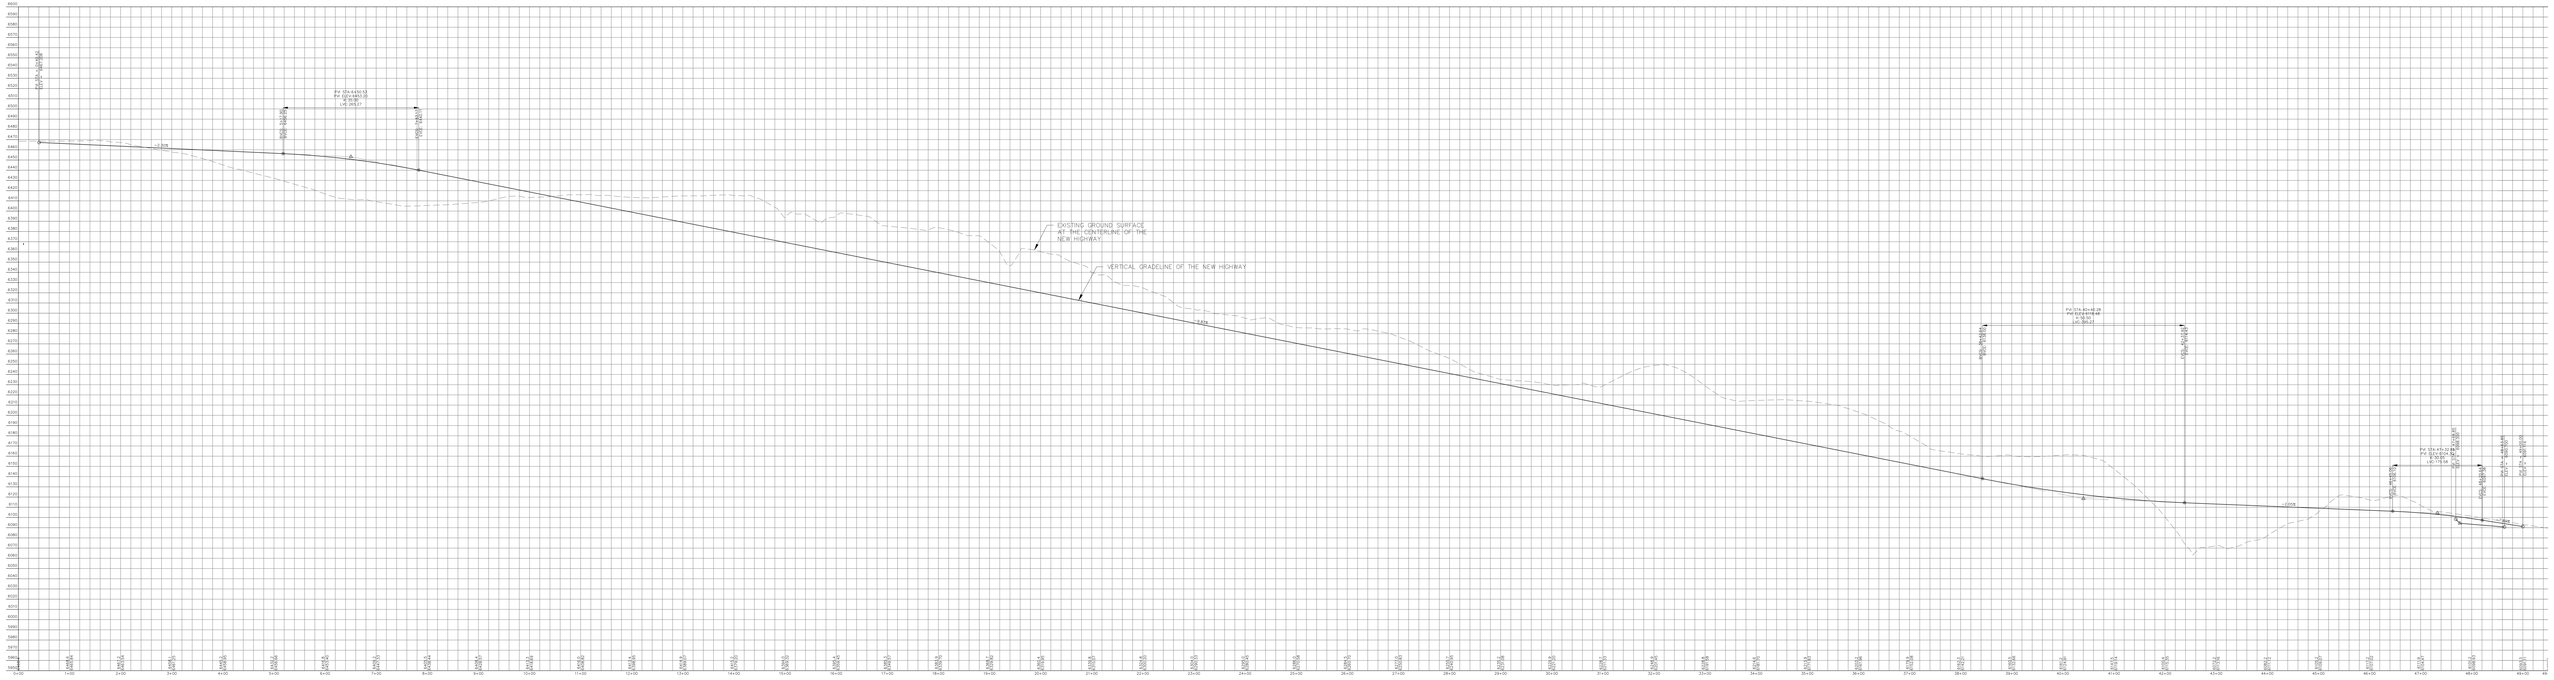

F M G, Inc.
Consulting Civil Engineers
3700 Bergen Road
Rapid City, SD 57703-0017
(605) 342-4154 FAX (605) 342-4222
www.fmgengineering.com

PRELIMINARY