I-190 / SILVER STREET INTERCHANGE

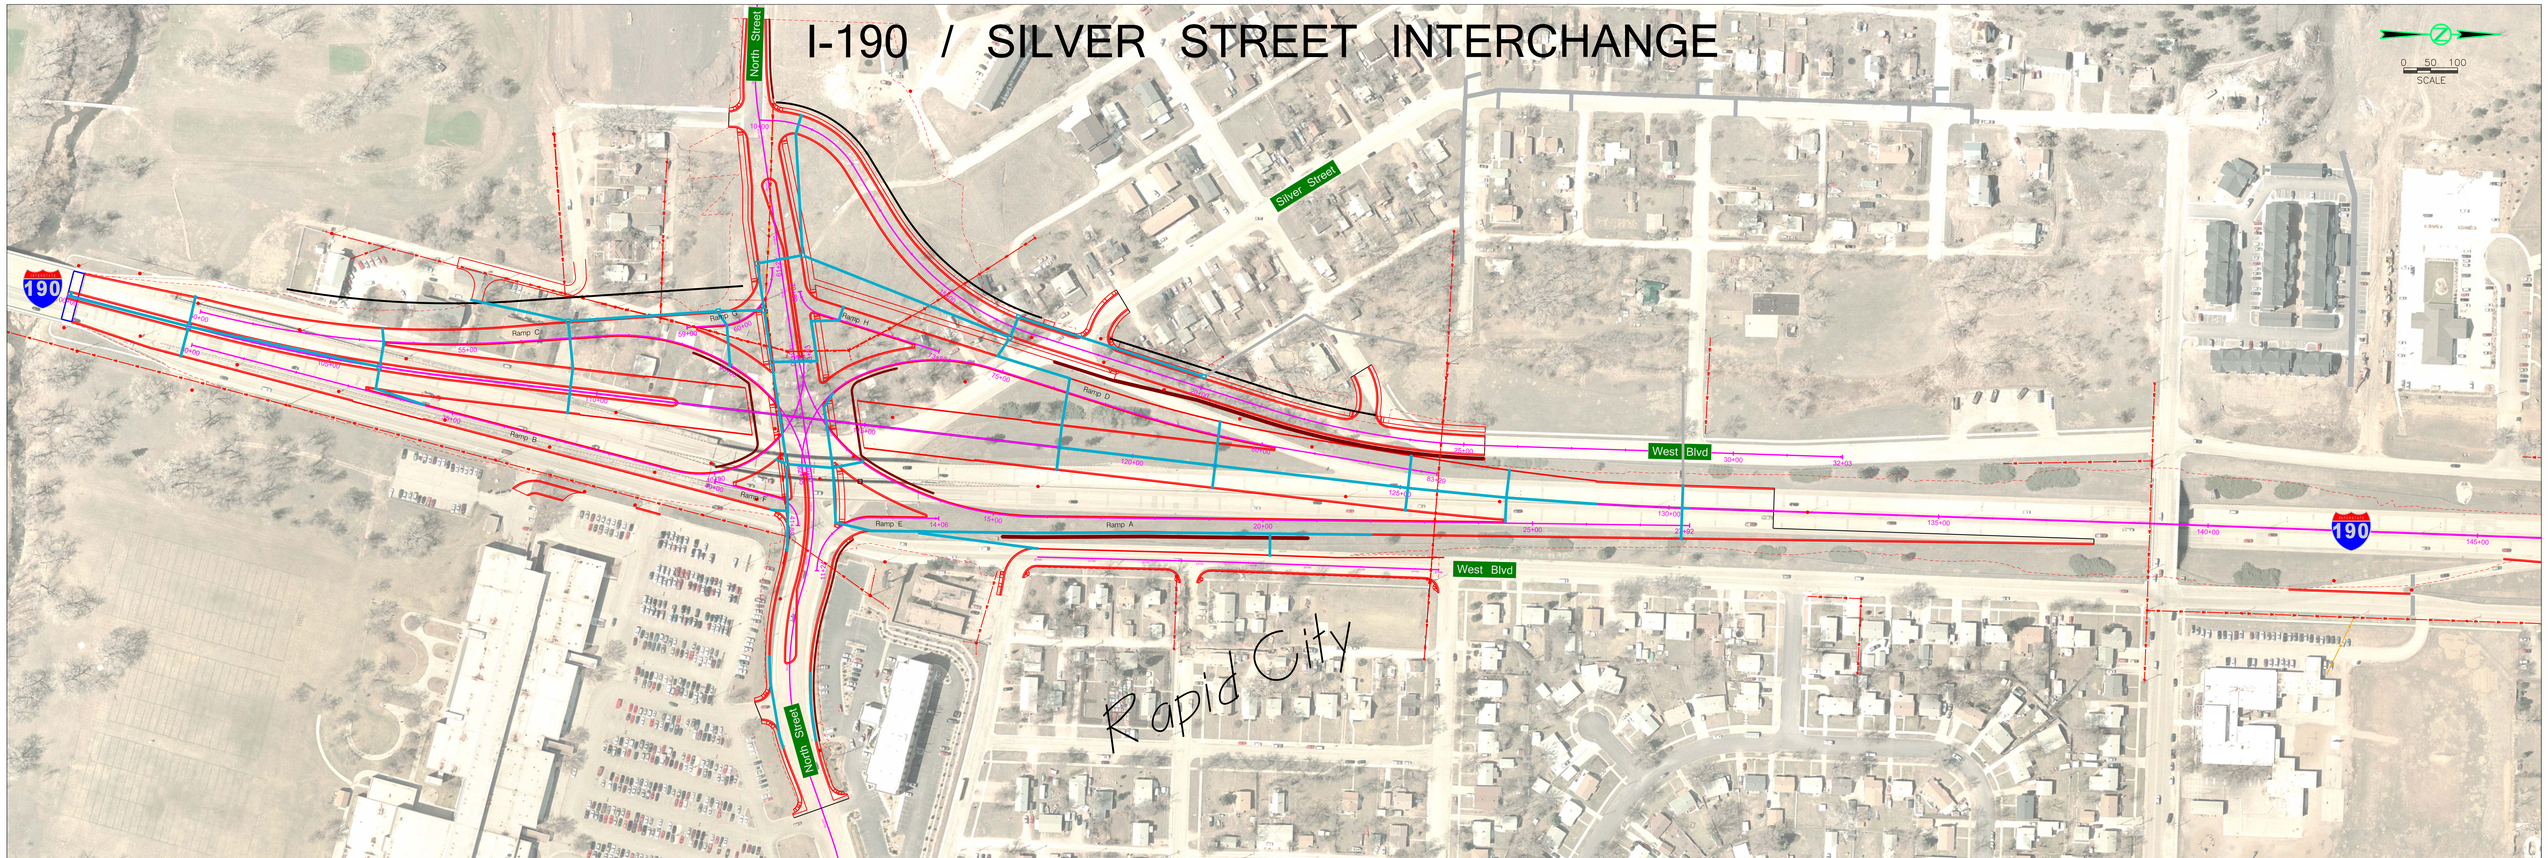

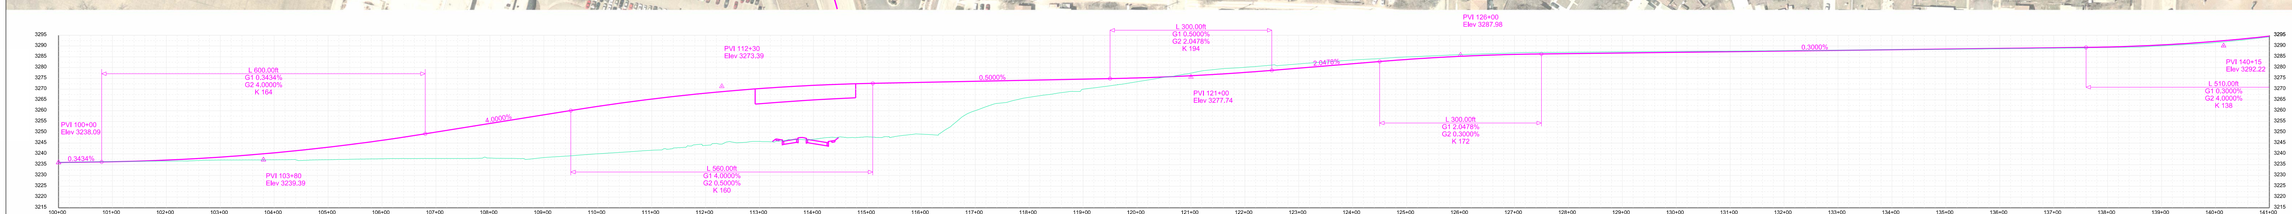

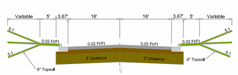

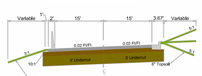

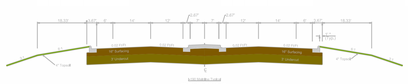

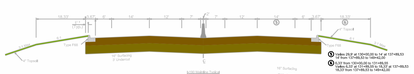

Legend

- Proposed Roadway
- Proposed Retaining Wall
- Proposed ROW
- Proposed Temp. Easement
- Proposed Storm Sewer Lines
- Working Limits

Drawn by: Rich Liggett
Date: May 2013
Checked by: Steve Huff
Date: –
Revisions:
Date: –

IM 1902(61)0 PCN 1162
INTERSTATE 190 N AND 190 S
PENNINGTON COUNTY

Interstate – 190